
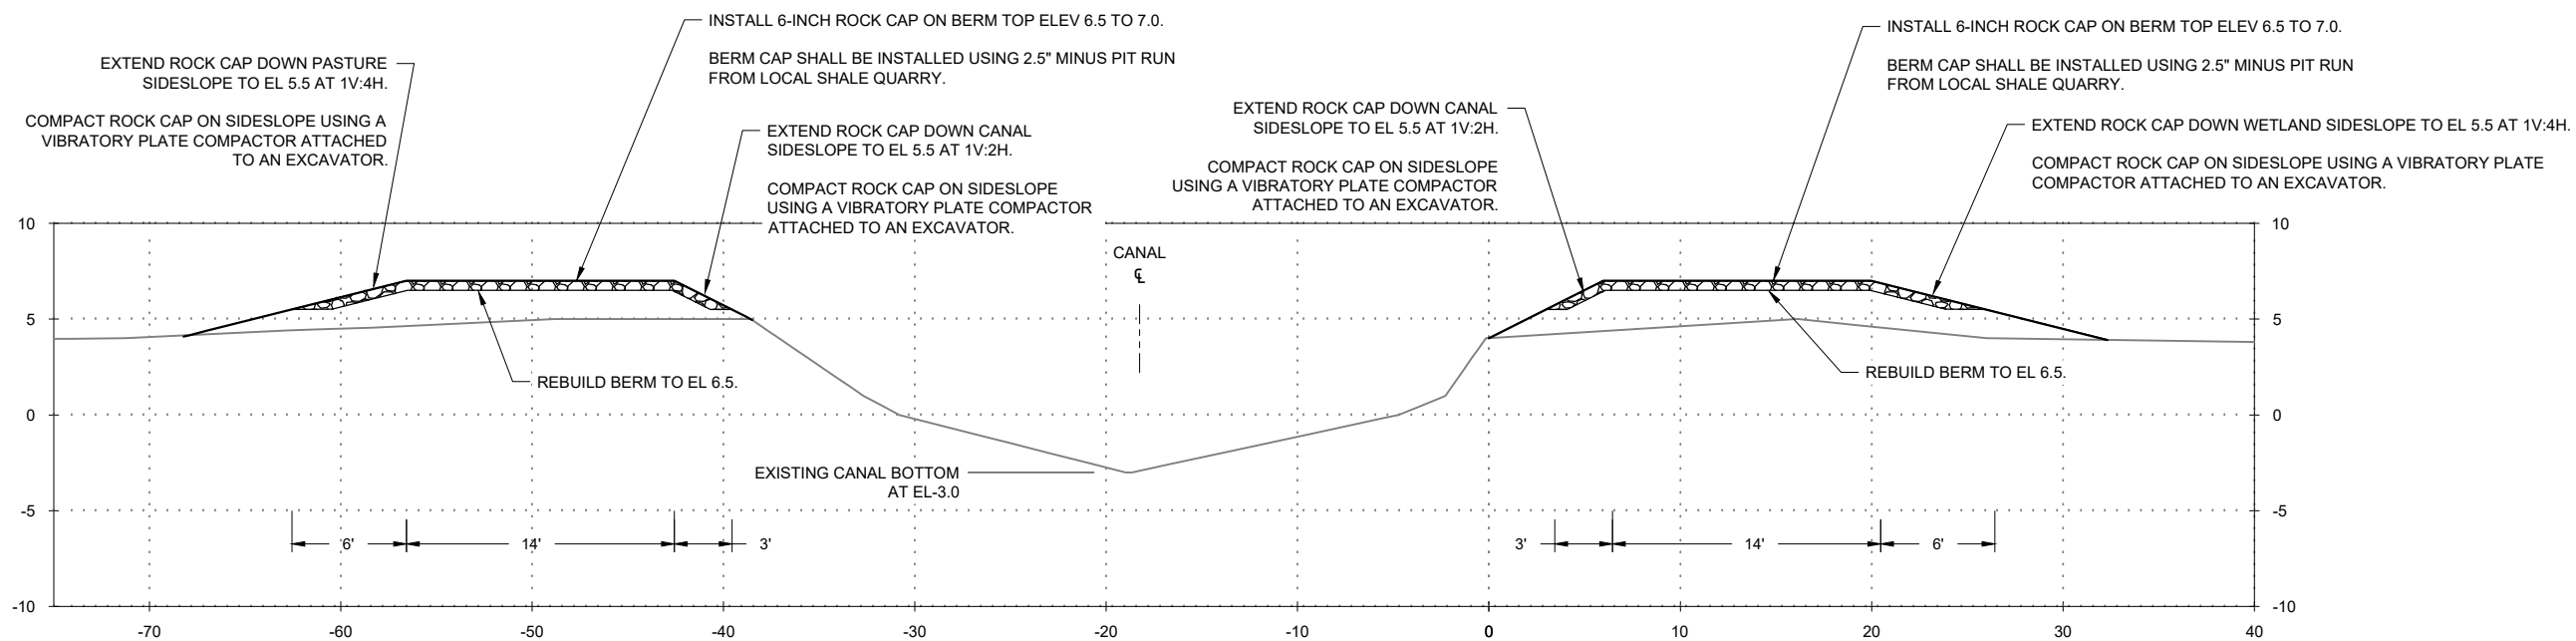




P:\Projects\32071 Winter Lake\CAD\SheetFiles\08-C15.dwg 10/8/2015

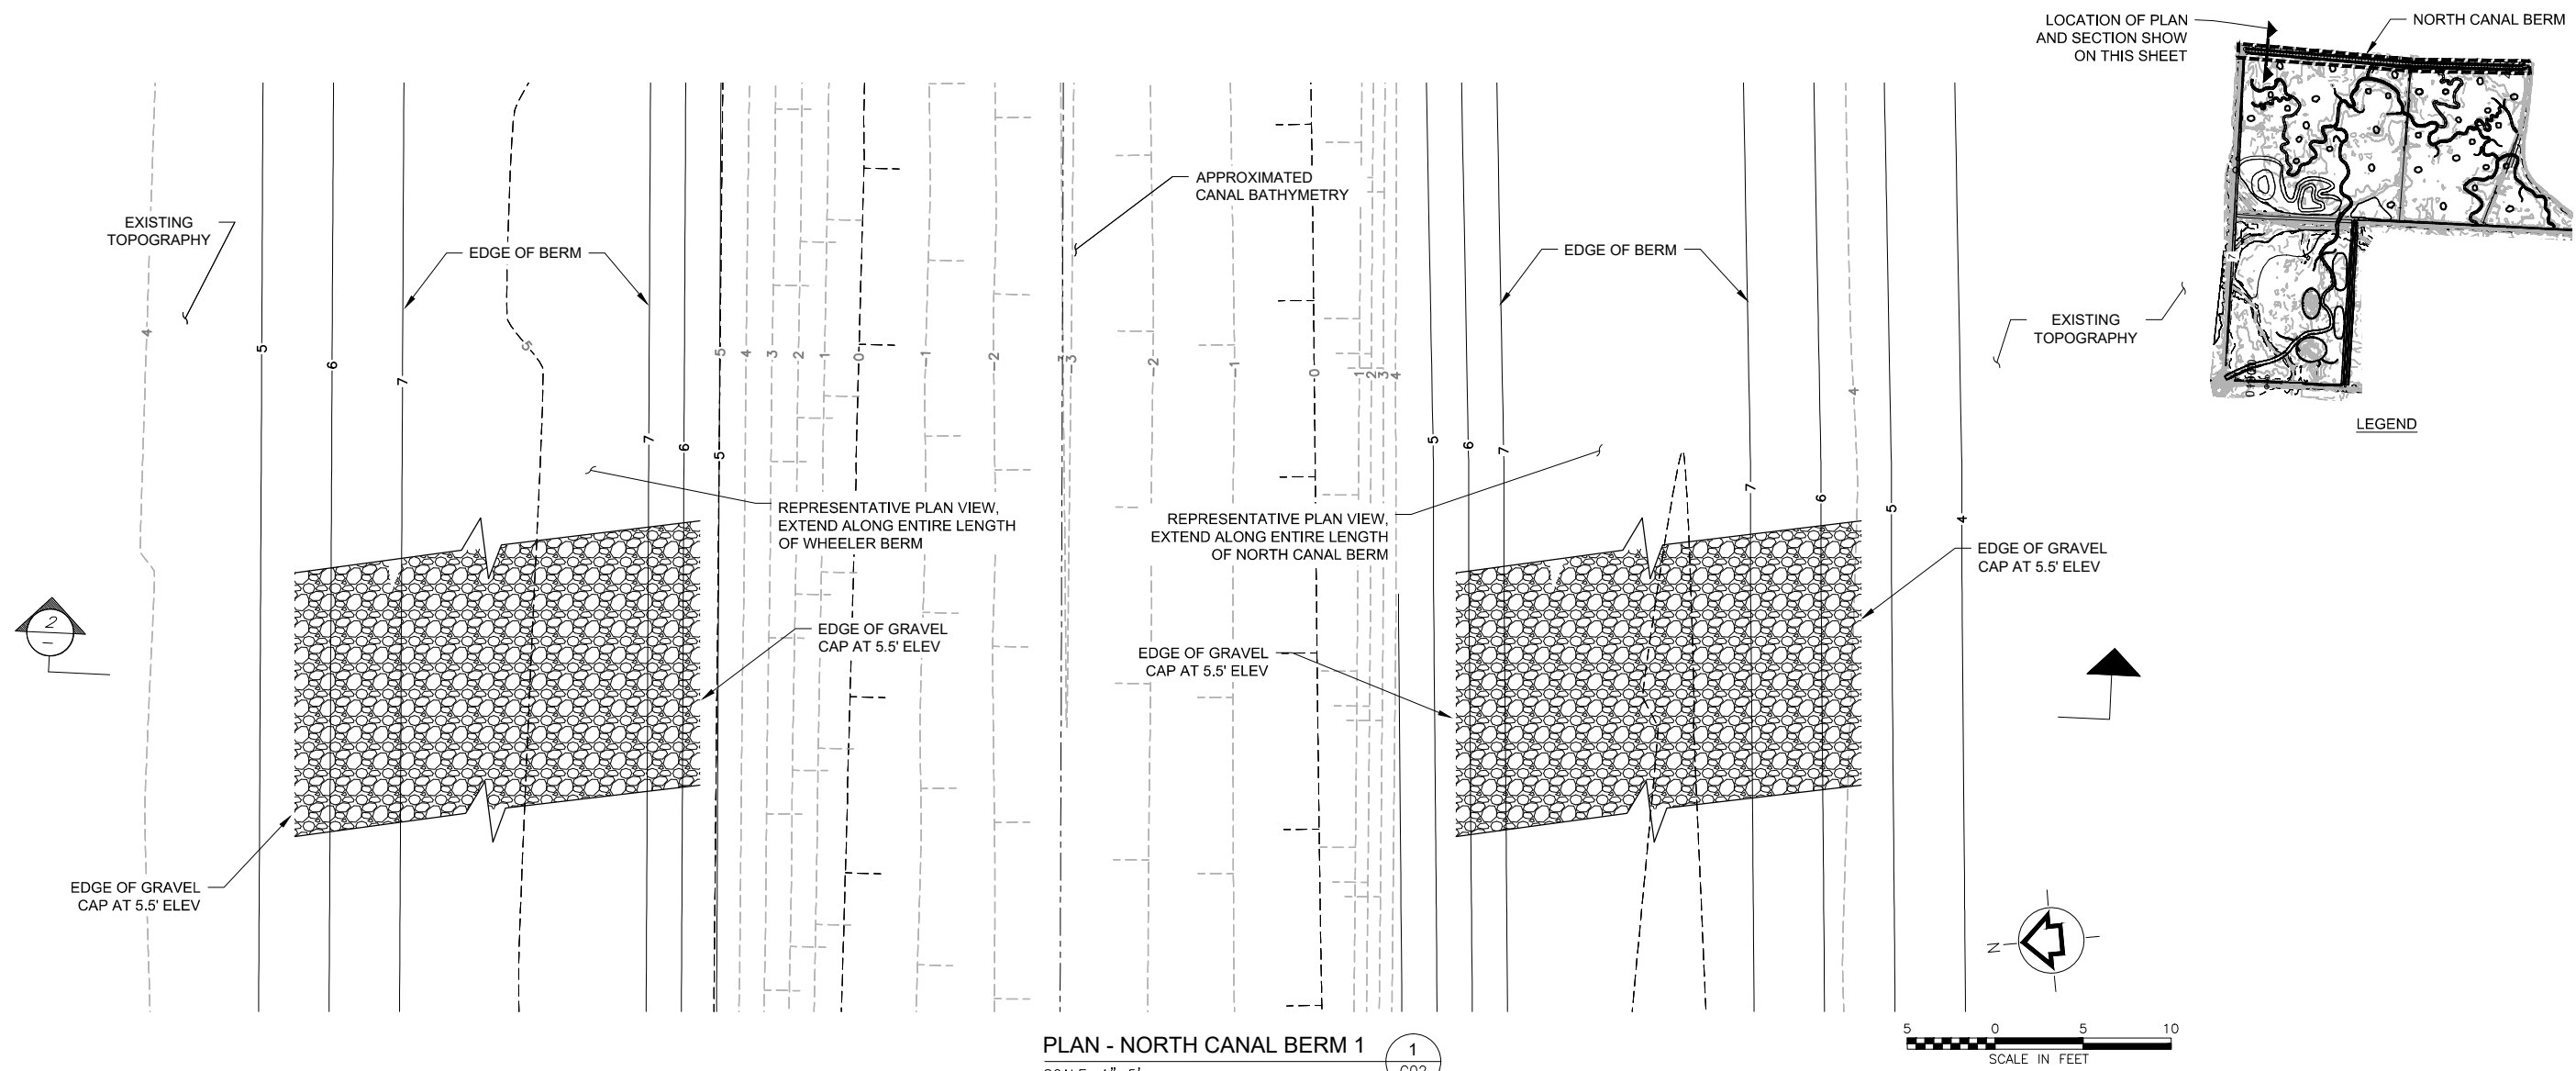

FINAL DESIGN

DESIGNED	AUG 2015	DATE	
DRAWN	MAR 2015	MARK	
CHECKED	WTF	DESCRIPTION	
APPROVED			
PROJECT NO. 32071			
FILE NAME:			
DRAWING NO. C12			
SHT NO 14 OF --			
PROJECT: WINTER LAKE RESTORATION PROJECT			
PROJECT: NORTH CANAL BERM 1			
PROJECT: COQUILLE, OREGON			
PROJECT: THE NATURE CONSERVANCY			
PROJECT: 87200 RATHBONE RD.			
PROJECT: EUGENE, OR 97402			
PROJECT: 1020 SW Taylor Street			
PROJECT: Suite 530			
PROJECT: Portland, OR 97205			
PROJECT: (P) 503-223-5388			
PROJECT: (F) 503-228-8631			
PROJECT: TETRA TECH, INC.			
PROJECT: 8363 APE			
PROJECT: REGISTERED PROFESSIONAL ENGINEER			
PROJECT: OREGON			
PROJECT: June 2, 2017			
PROJECT: Ryan Mesley			
PROJECT: EXPIRES: 6/30/2017			

P:\Projects\32071 Winter Lake\CAD\SheetFiles\08-C15.dwg 10/8/2015

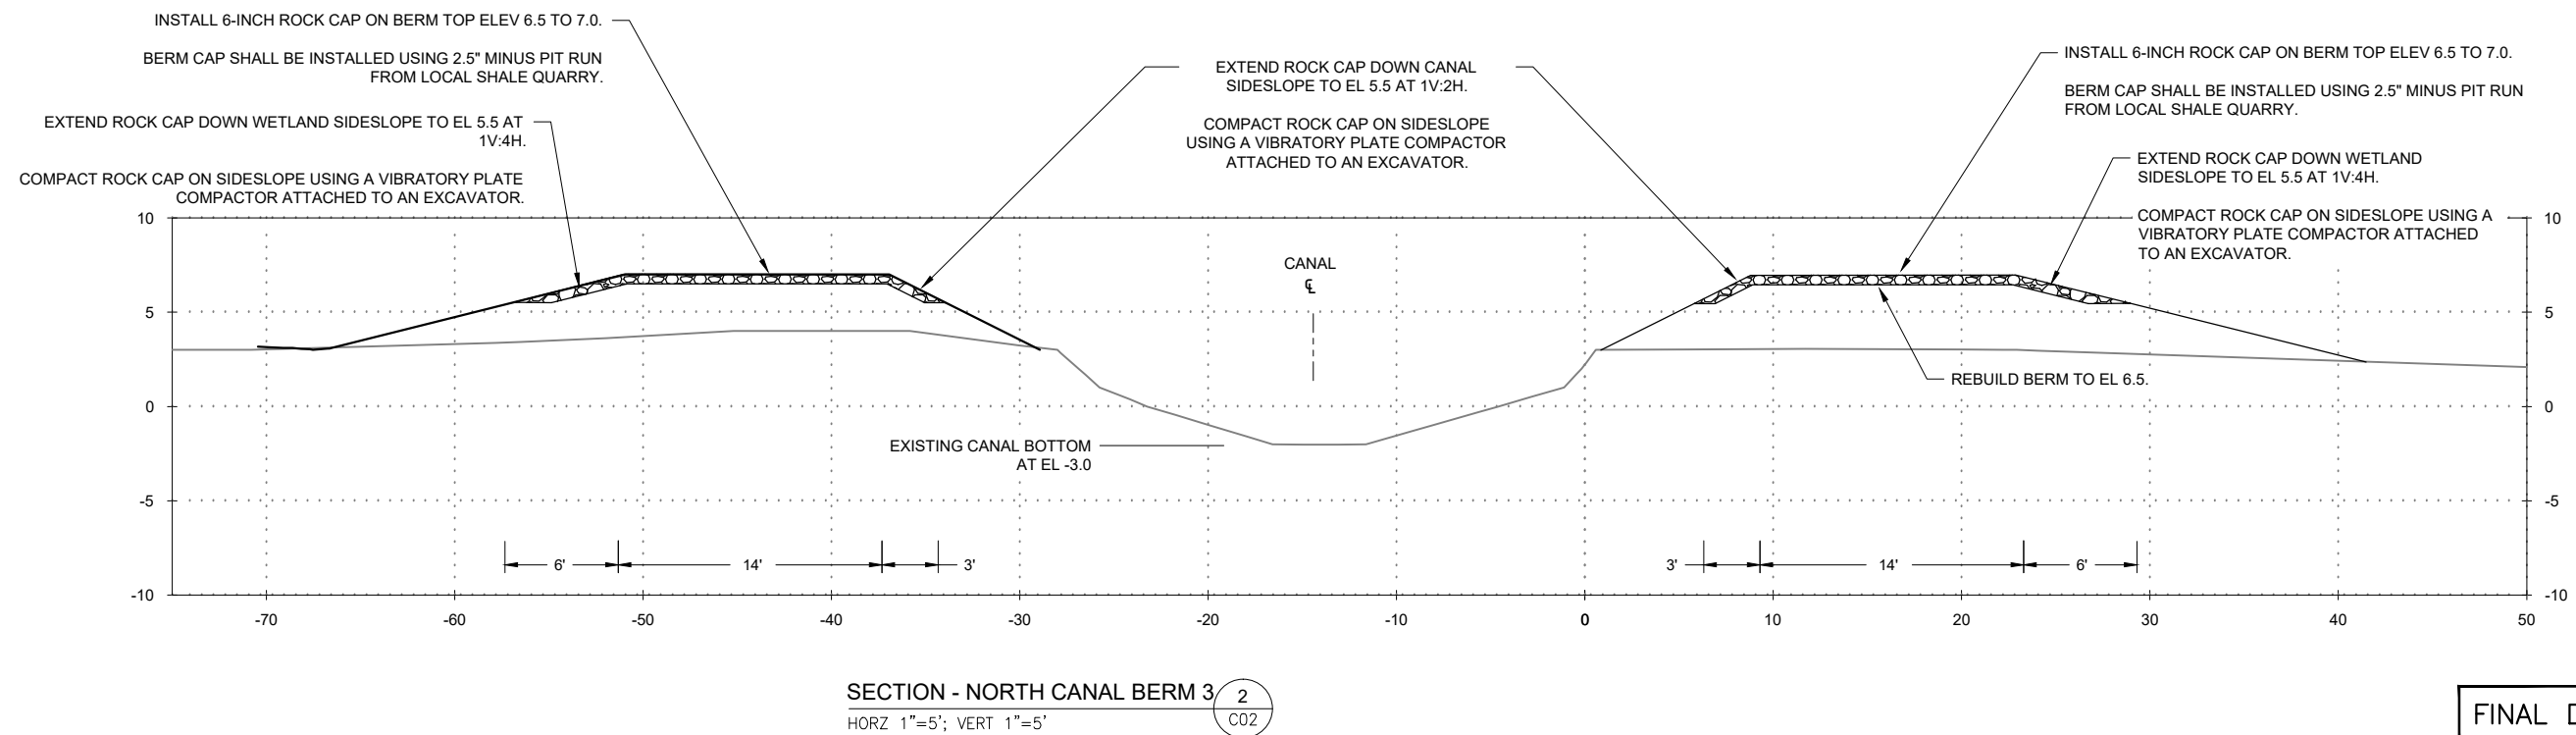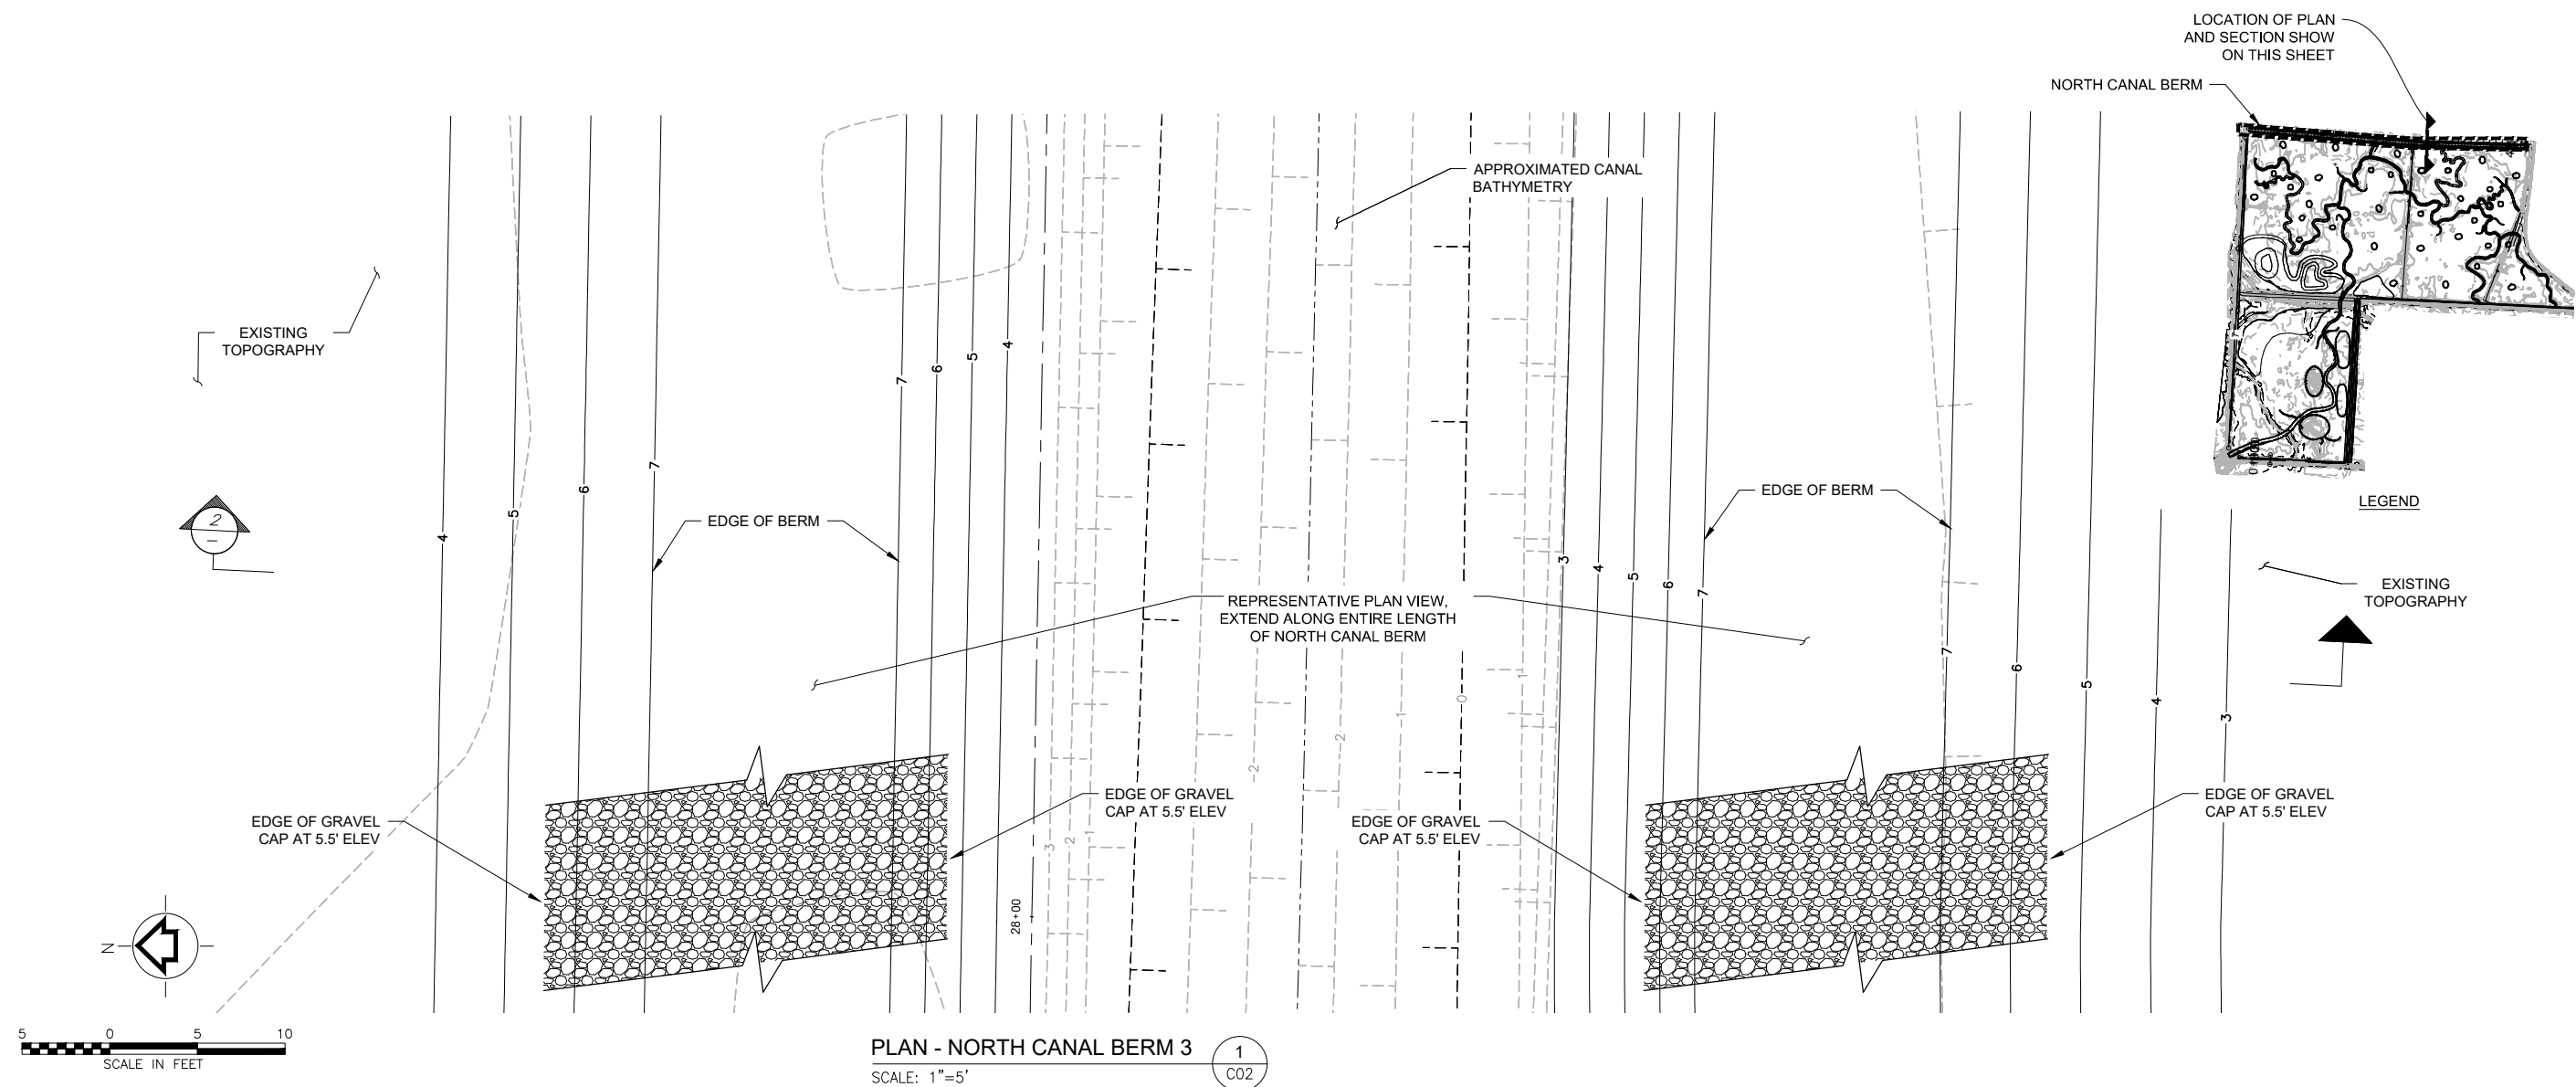

FINAL DESIGN

DATE	DESCRIPTION	MARK
AUG 2015	DESIGNED	RYAN WESLEY
MAR 2015	DRAWN	RYAN WESLEY
AUG 2015	CHECKED	RYAN WESLEY
AUG 2015	APPROVED	RYAN WESLEY

REGISTERED PROFESSIONAL ENGINEER
OREGON
June 2, 2016
RYAN WESLEY
EXPIRES: 6/30/2017

TETRA TECH, INC.
1020 SW Taylor Street
Suite 530
Portland, OR 97205
(P) 503-223-5388
(F) 503-228-8631

WINTER LAKE RESTORATION PROJECT

NORTH CANAL BERM 3

COQUILLE, OREGON

The Nature Conservancy
Protecting nature. Preserving life.
THE NATURE CONSERVANCY
87200 RATHBONE RD.
EUGENE, OR 97402


PROJECT NO.
32071

FILE NAME:

DRAWING NO.
C14


SHT
NO 16 OF --

P:\Projects\32071 Winter Lake\CAD\SheetFiles\C16-18.dwg 9/29/2015

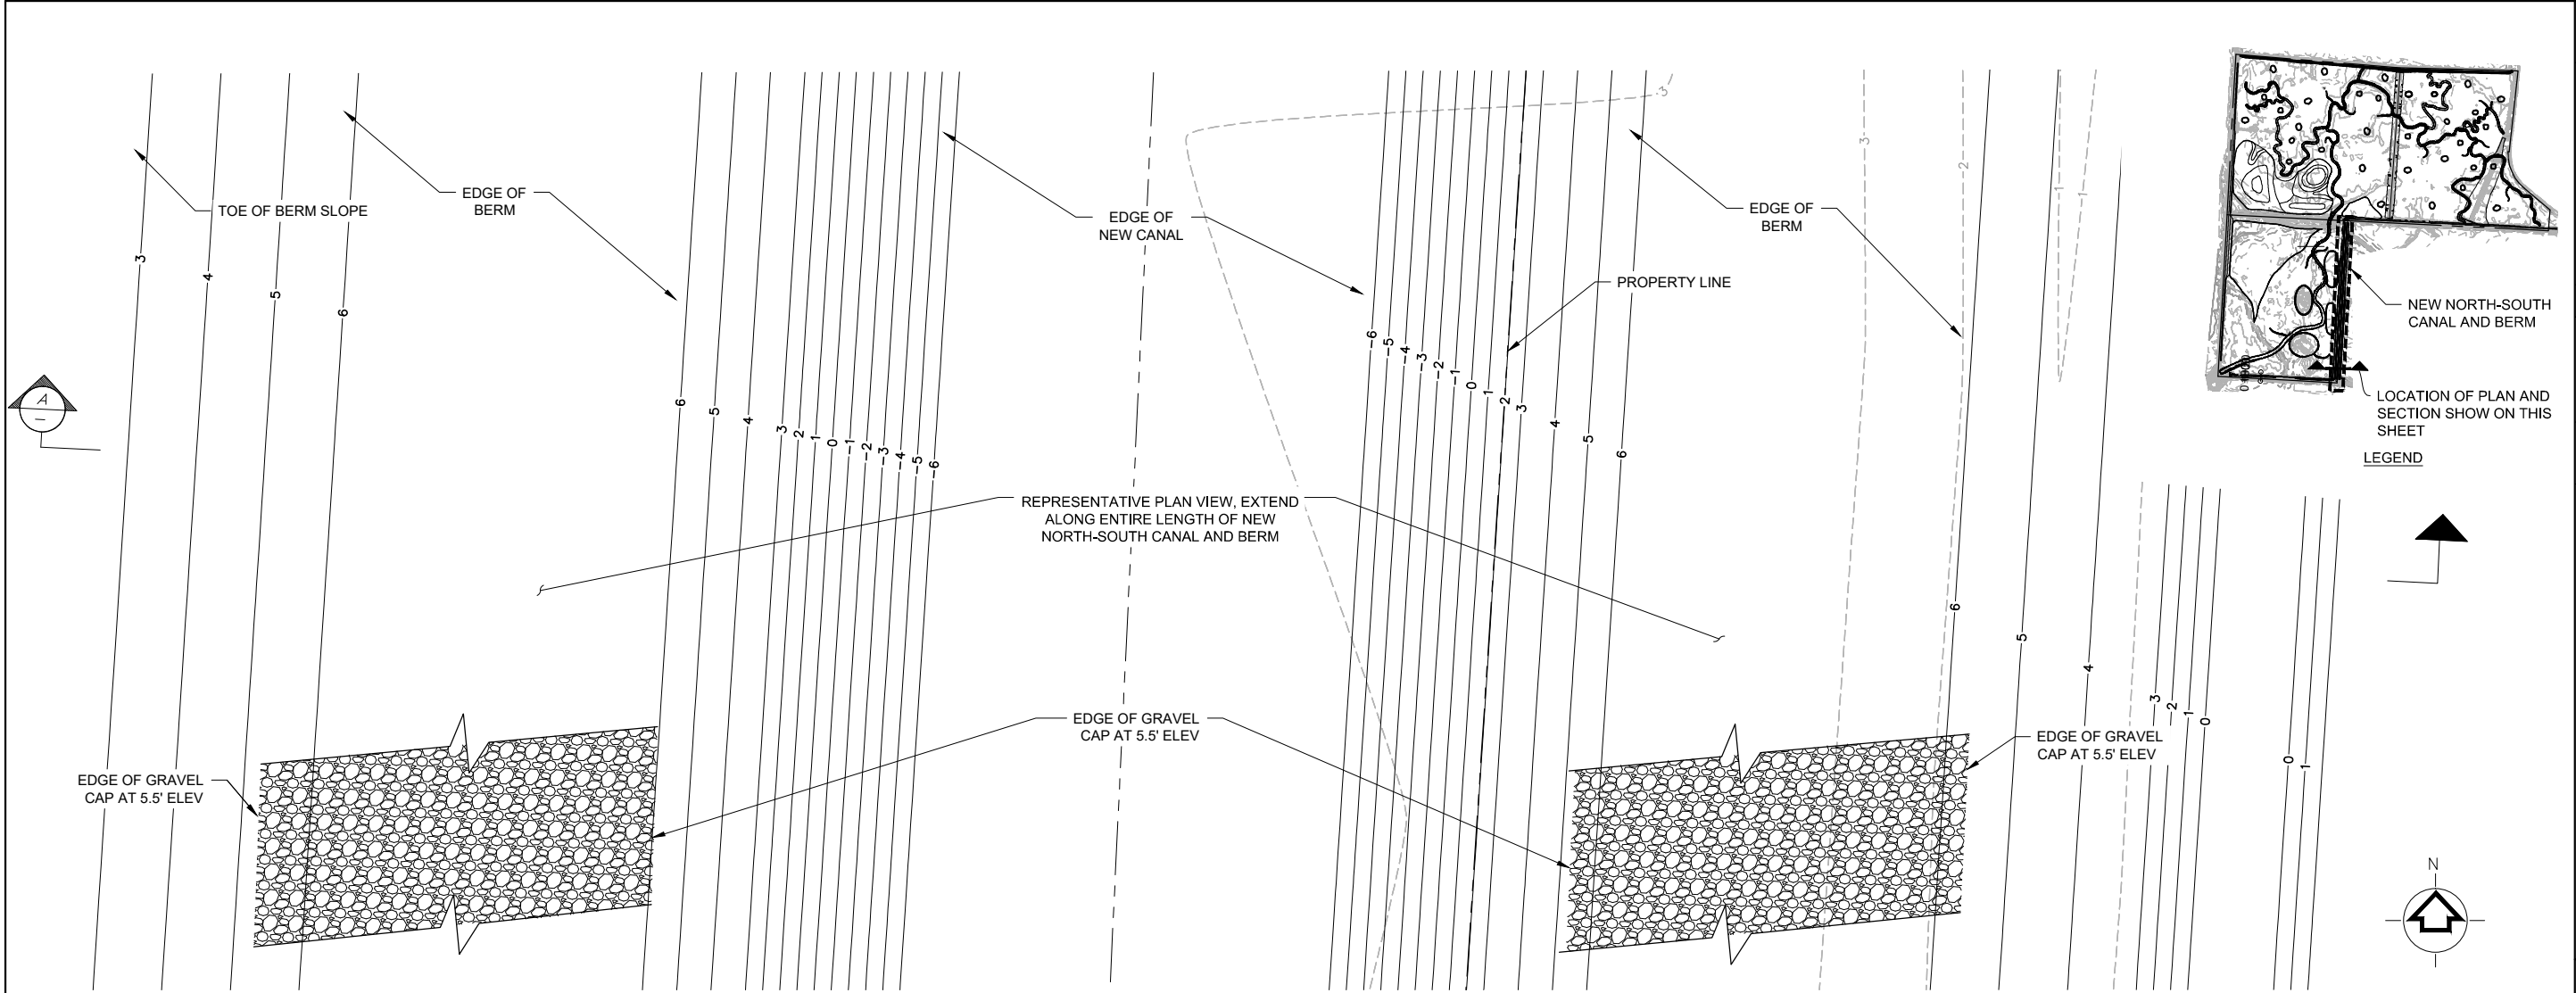

PLAN VIEW
NEW N-S CANAL AND BERM 1
SCALE: 1"=5'


1
C03

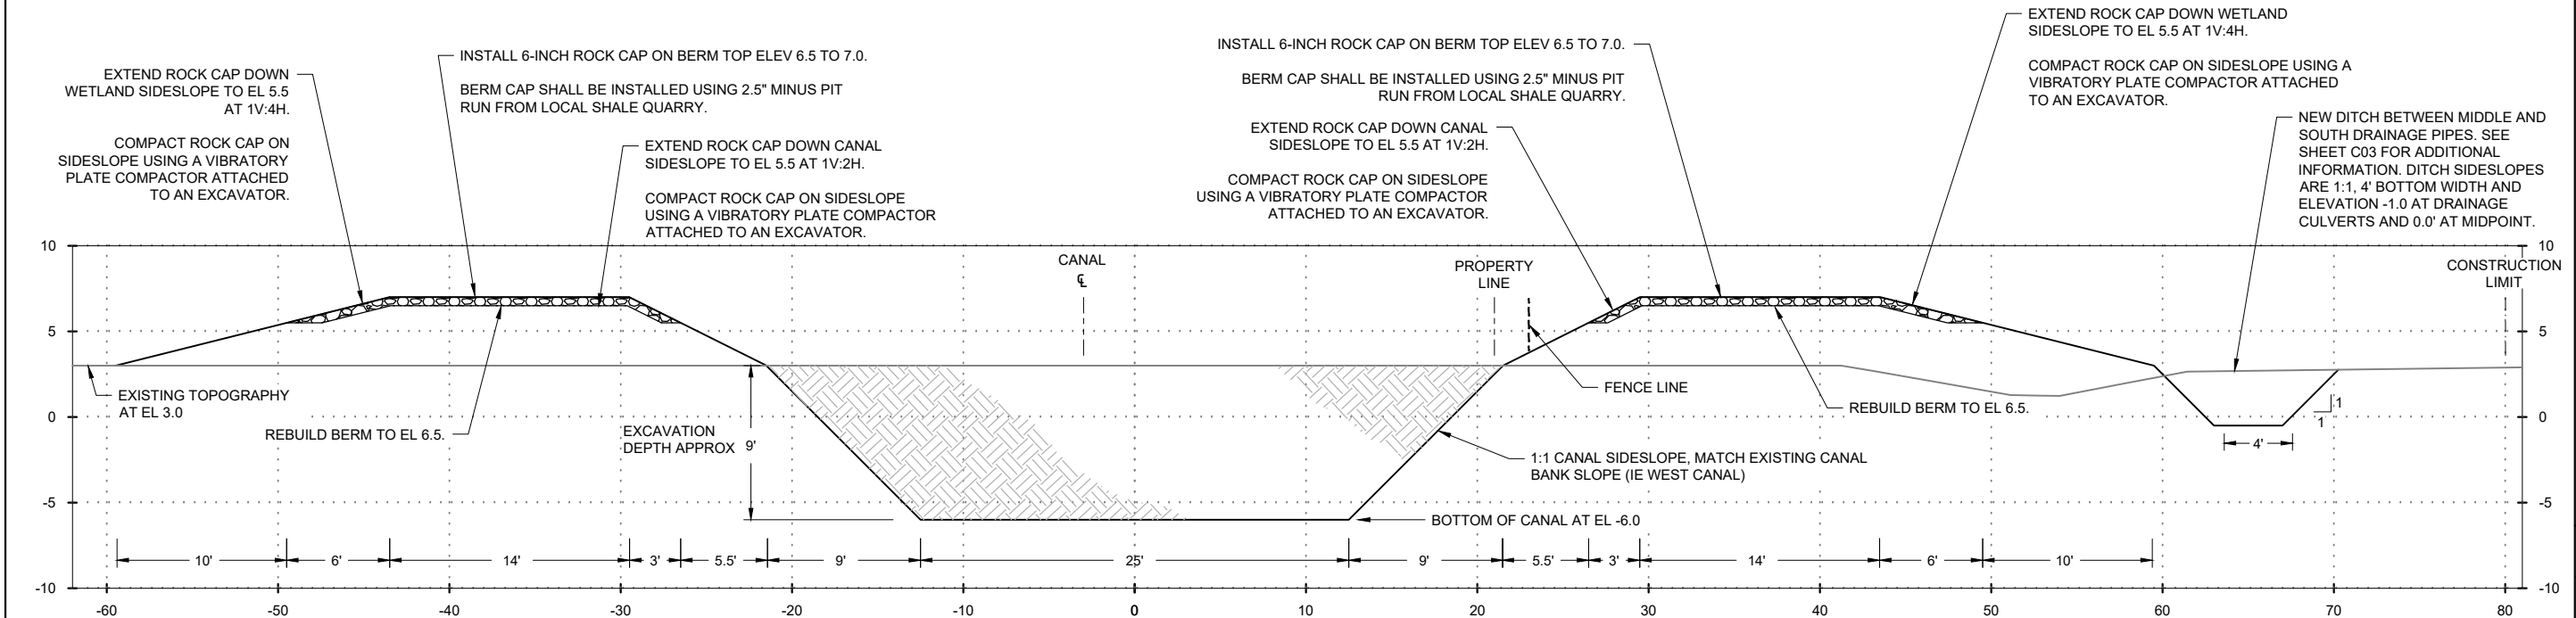

SECTION
NEW N-S CANAL AND BERM 1
HORZ 1"=5'; VERT 1"=5'

2
C03

FINAL DESIGN

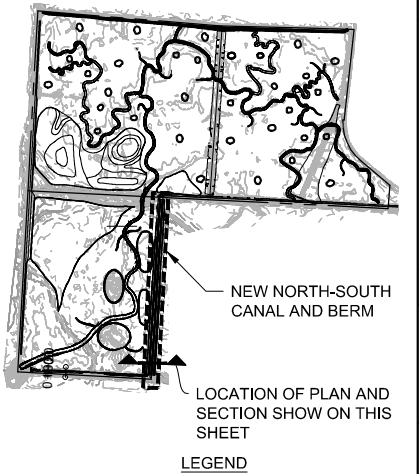

DESIGNED	AUG 2015	RYAN WESLEY
DRAWN	MAR 2015	RYAN WESLEY
CHECKED	AUG 2015	RYAN WESLEY
APPROVED		

REGISTERED PROFESSIONAL ENGINEER
OREGON
June 2, 2015
RYAN WESLEY
EXPIRES: 6/30/2017

TETRA TECH, INC.
1020 SW Taylor Street
Suite 530
Portland, OR 97205
(P) 503-223-6388
(F) 503-228-8631

WINTER LAKE RESTORATION PROJECT
NEW NORTH-SOUTH CANAL AND BERM 1
COQUILLE, OREGON


PROJECT NO.
32071

FILE NAME:

DRAWING NO.
C16


SHT NO 18 OF --

P:\Projects\32071 Winter Lake\CAD\SheetFiles\C16-18_A.dwg 10/8/2015

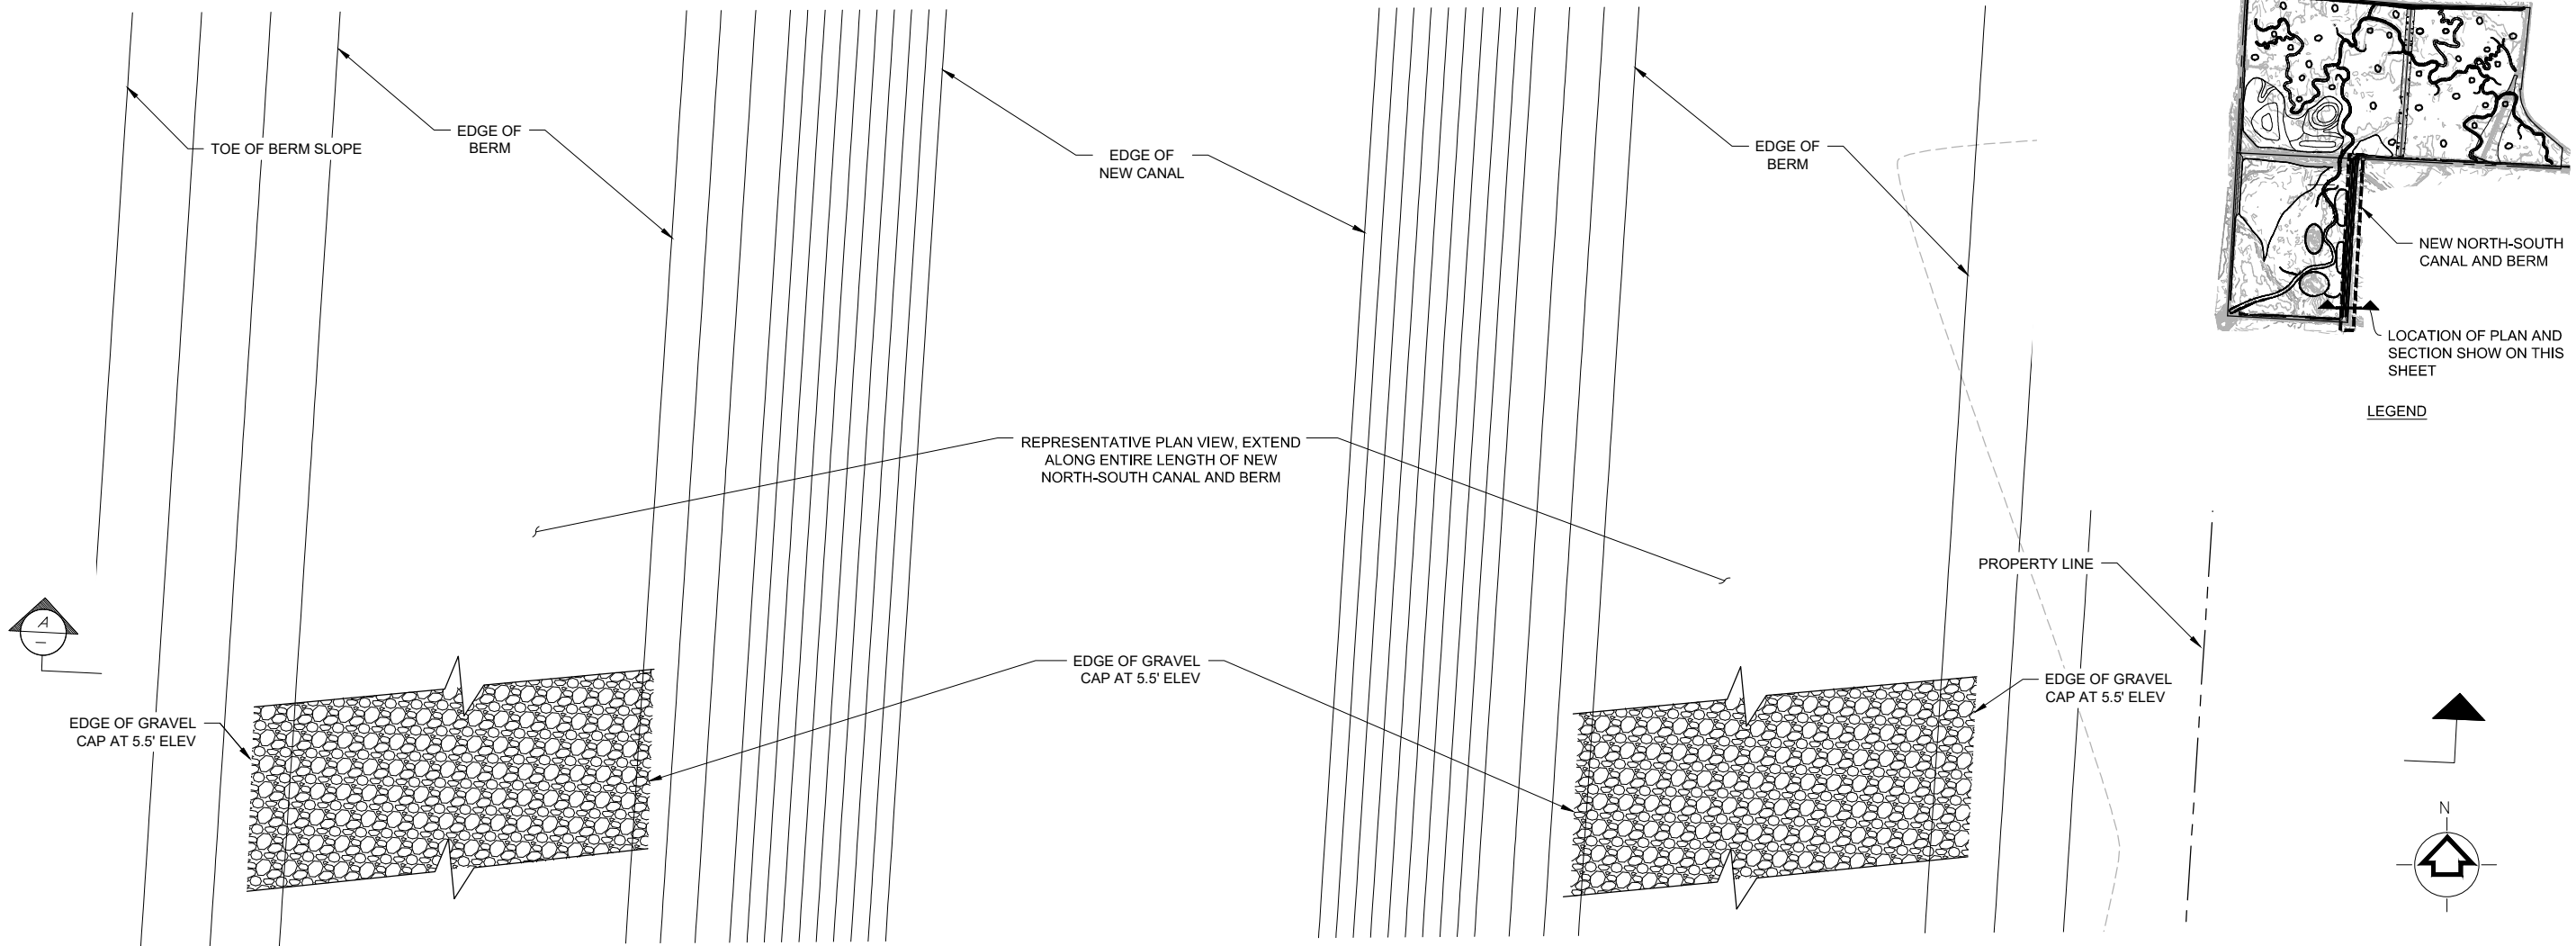

PLAN VIEW
NEW N-S CANAL AND BERM 1A
SCALE: 1"=5'


1
C03

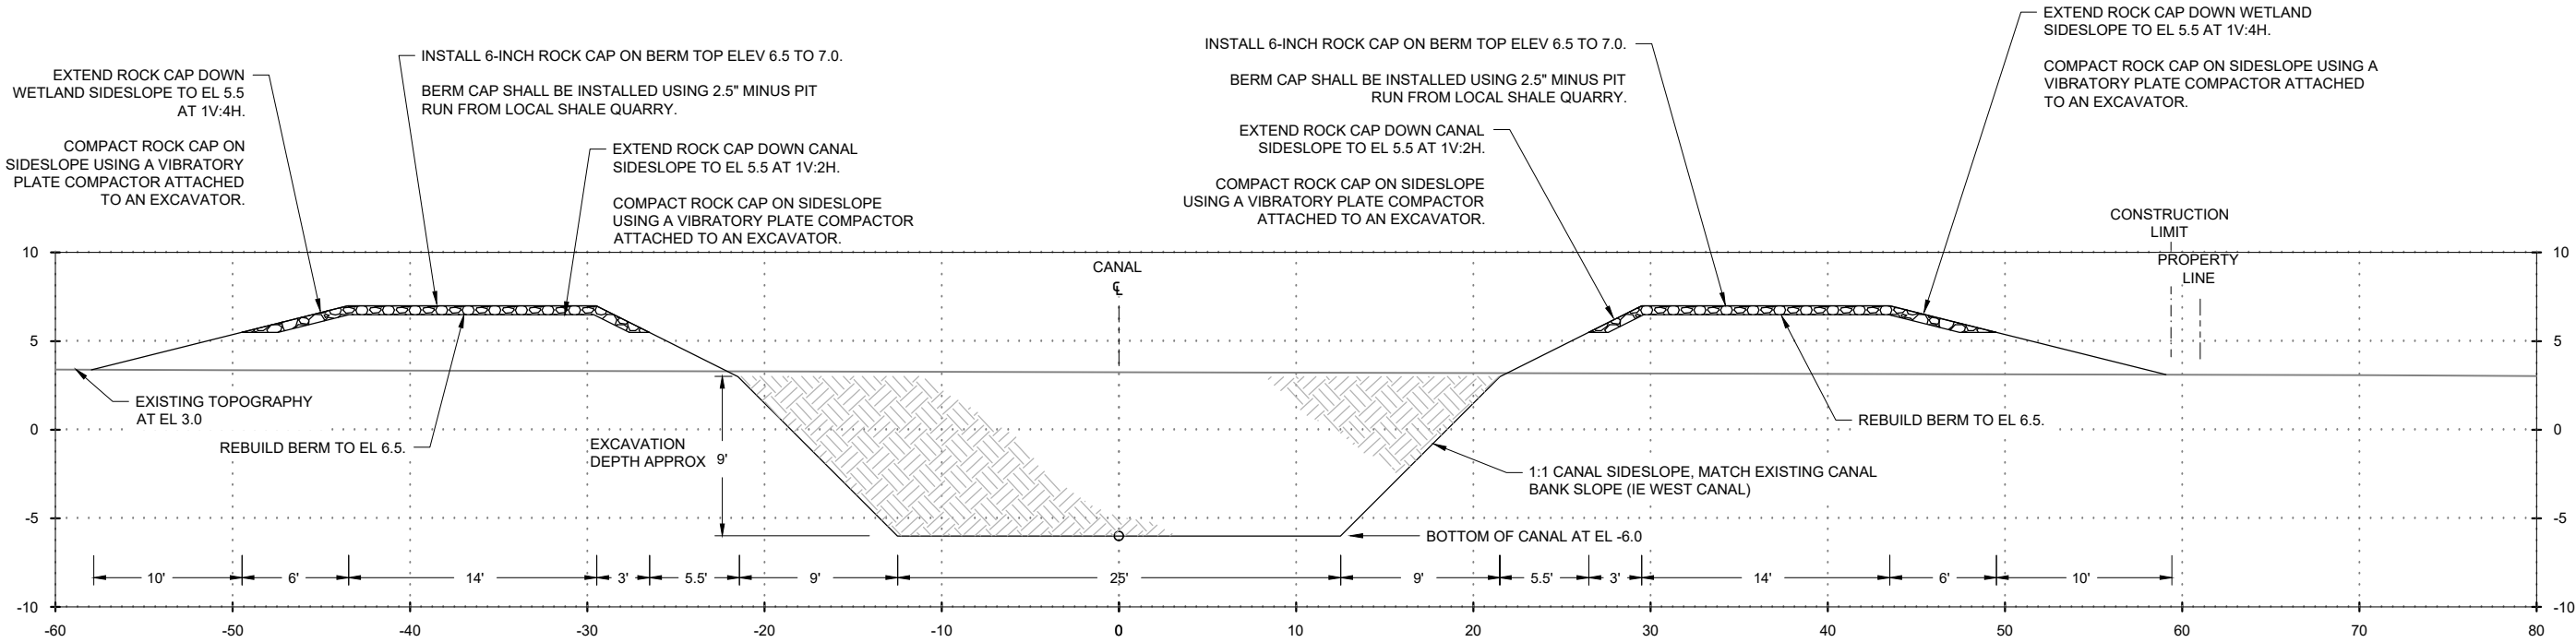

SECTION
NEW N-S CANAL AND BERM 1A
HORZ 1"=5'; VERT 1"=5'


2
C03

FINAL DESIGN

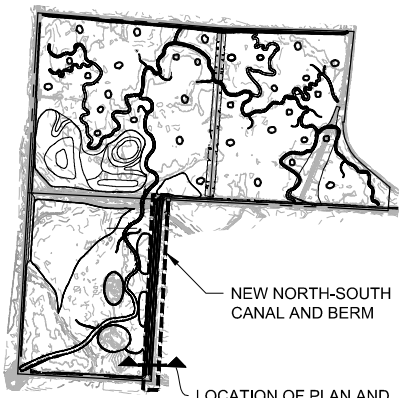

LEGEND

DATE	DESCRIPTION	MARK
AUG 2015	DESIGNED	RYAN WESLEY
AUG 2015	DRAWN	WTF
AUG 2015	CHECKED	WTF
	APPROVED	

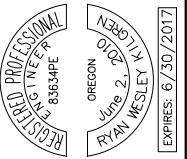

TETRA TECH, INC.
1020 SW Taylor Street
Suite 530
Portland, OR 97205
(P) 503-223-6388
(F) 503-228-8631





WINTER LAKE RESTORATION PROJECT
NEW NORTH-SOUTH CANAL
AND BERM 1A
COQUILLE, OREGON



PROJECT NO.	32071
FILE NAME:	
DRAWING NO.	C16A
SHT NO 18A OF	--

P:\Projects\32071 Winter Lake\CAD\SheetFiles\C16-18.dwg 9/29/2015 RIVERO, MARIA

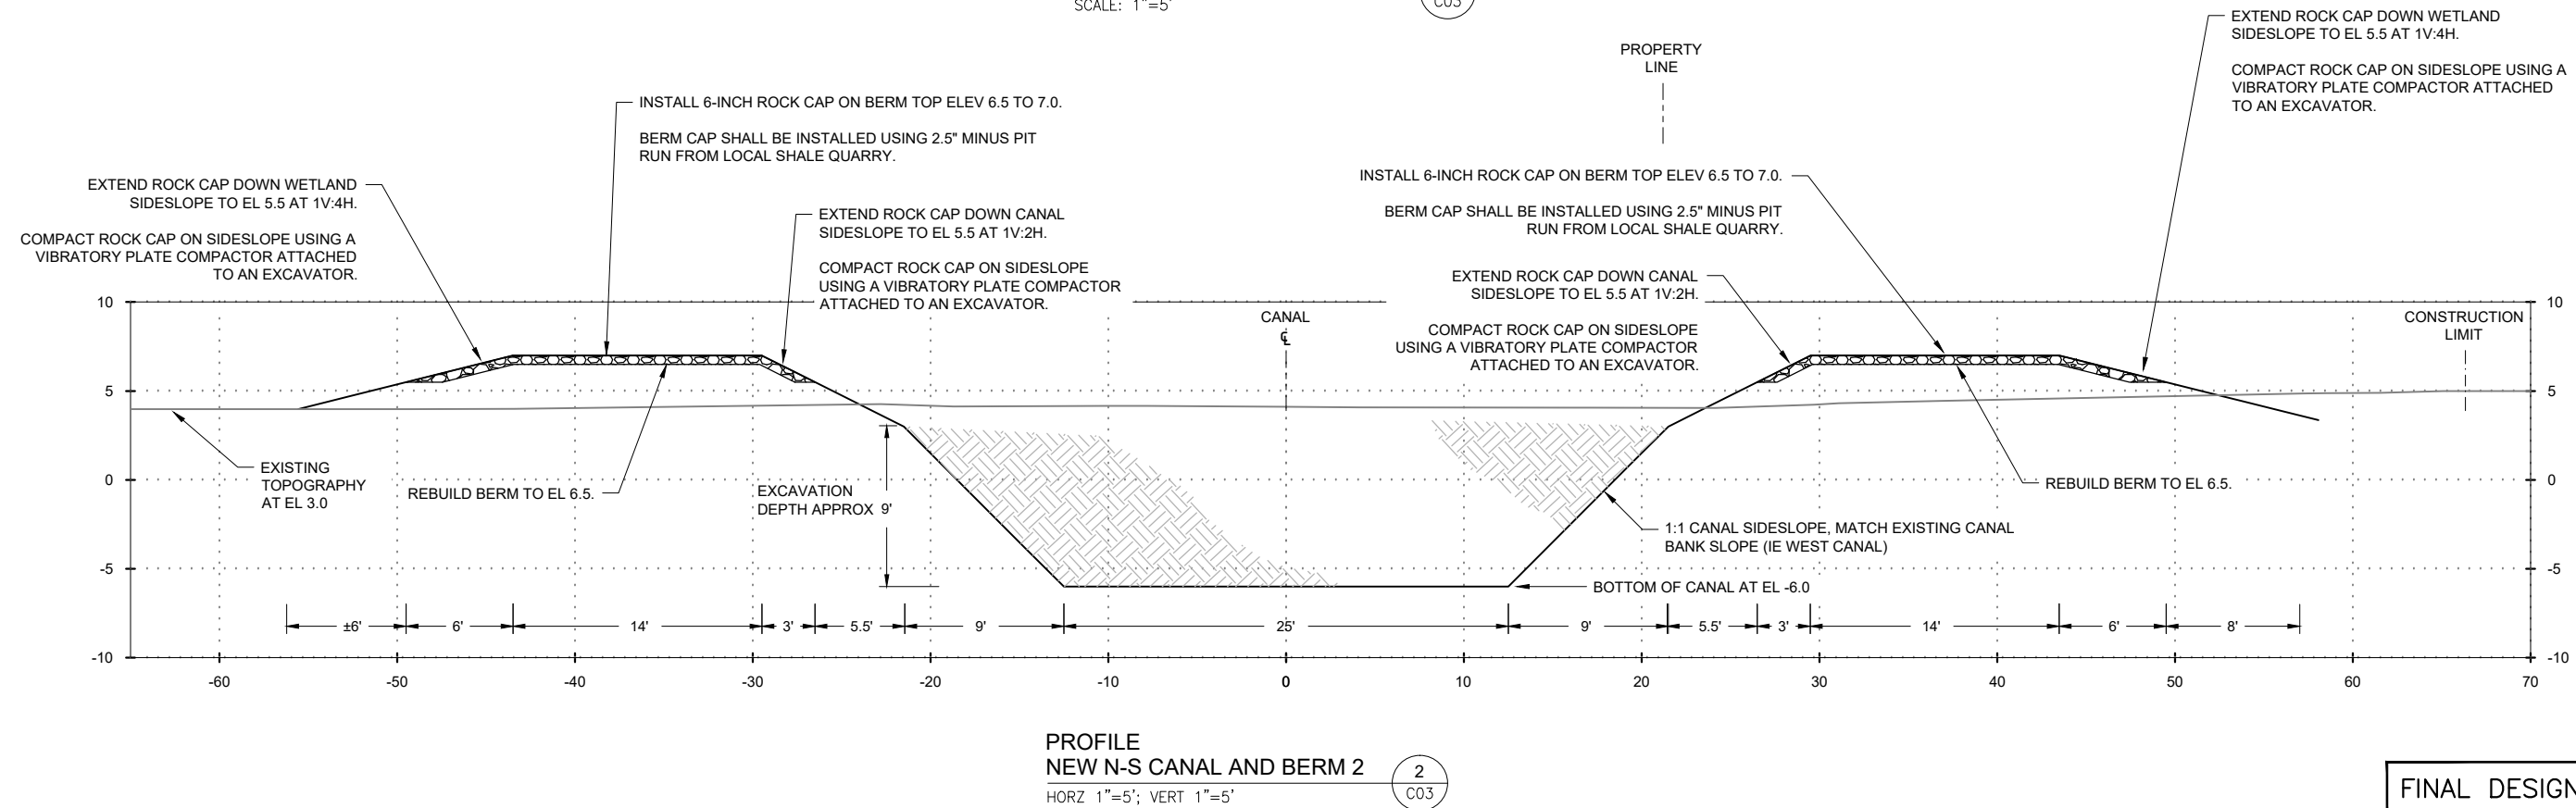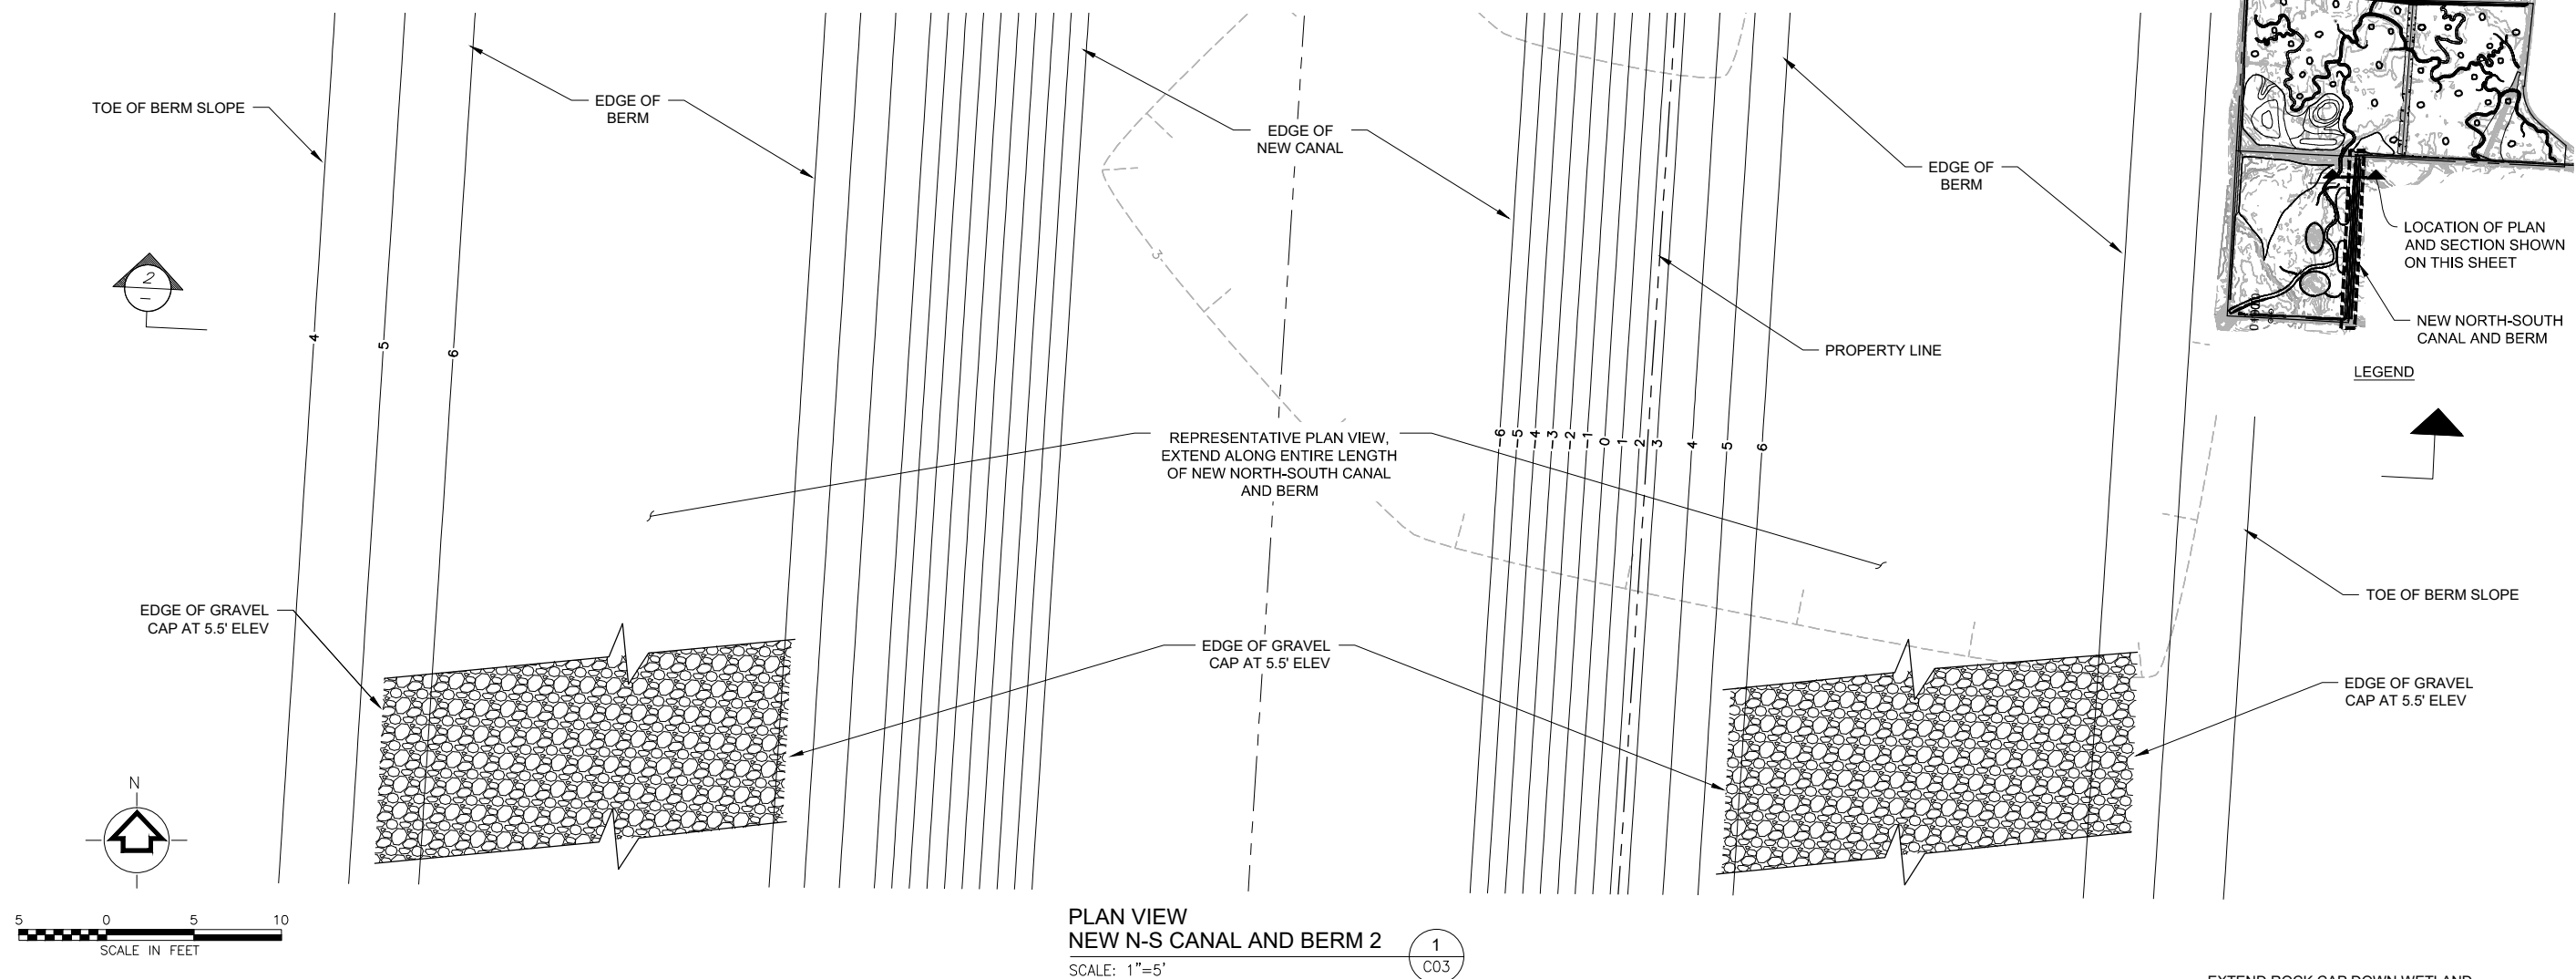

FINAL DESIGN

DATE		MARK		DESCRIPTION	
AUG 2015		AUG 2015		AUG 2015	
DESIGNED	RY/TB/MM	DRAWN	MAR	CHECKED	WTF
APPROVED					

REGISTERED PROFESSIONAL ENGINEER
OREGON
June 2, 2009
RYAN MESLEY
EXPIRES: 6/30/2017

TETRA TECH, INC.
1020 SW Taylor Street
Suite 530
Portland, OR 97205
(P) 503-223-6388
(F) 503-228-8631

Tt

WINTER LAKE RESTORATION PROJECT


NEW NORTH-SOUTH CANAL AND BERM 2

COQUILLE, OREGON

The Nature Conservancy
Protecting nature. Preserving life.
THE NATURE CONSERVANCY
87200 RATHBONE RD.
EUGENE, OR 97402

PROJECT NO.	
32071	
FILE NAME:	
DRAWING NO.	
C17	
SHT NO	19 OF --


P:\Projects\32071 Winter Lake\CAD\SheetFiles\017_A.dwg 10/8/2015 RIVERO, MARIA

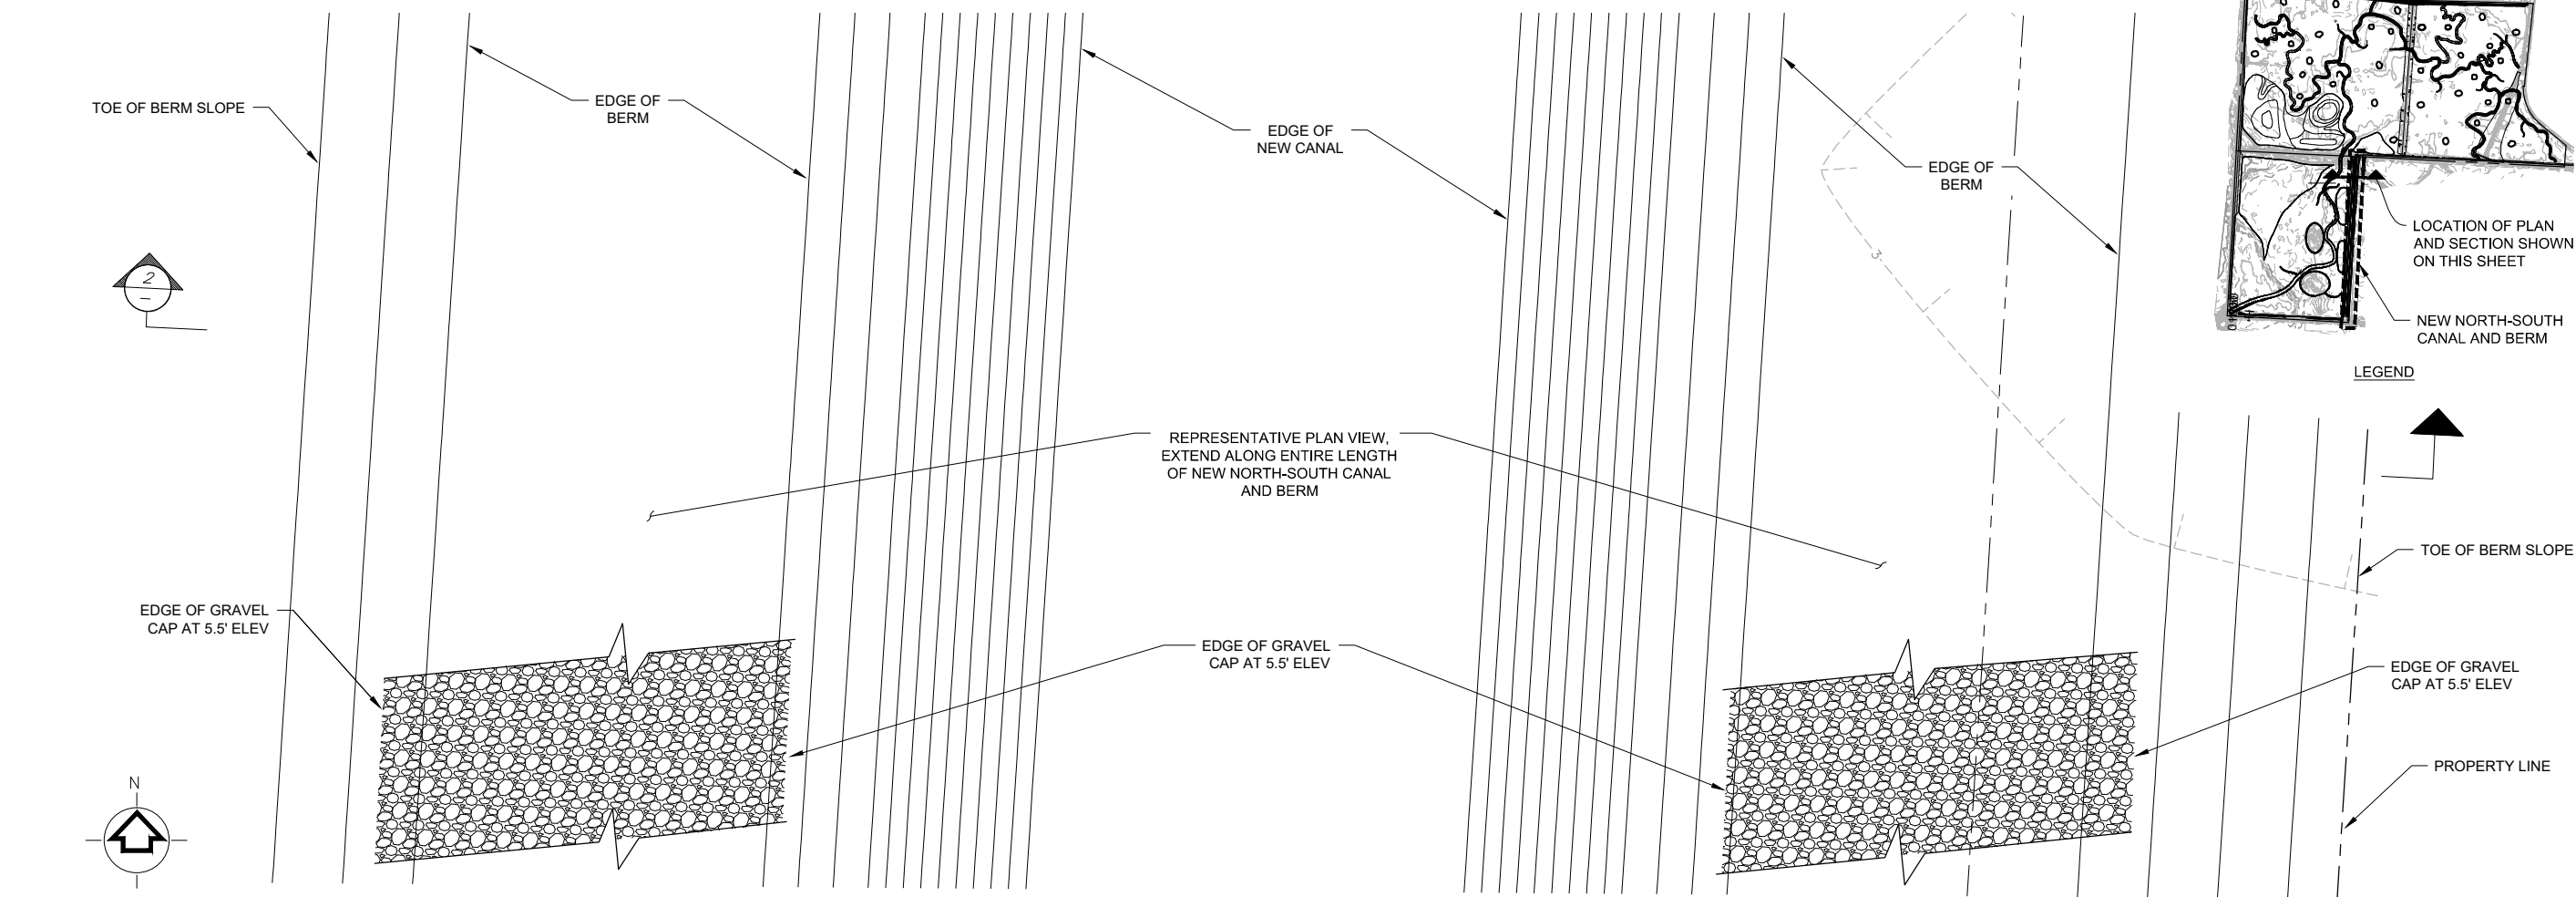

PLAN VIEW
NEW N-S CANAL AND BERM 2A

SCALE: 1"=5'

1
C03

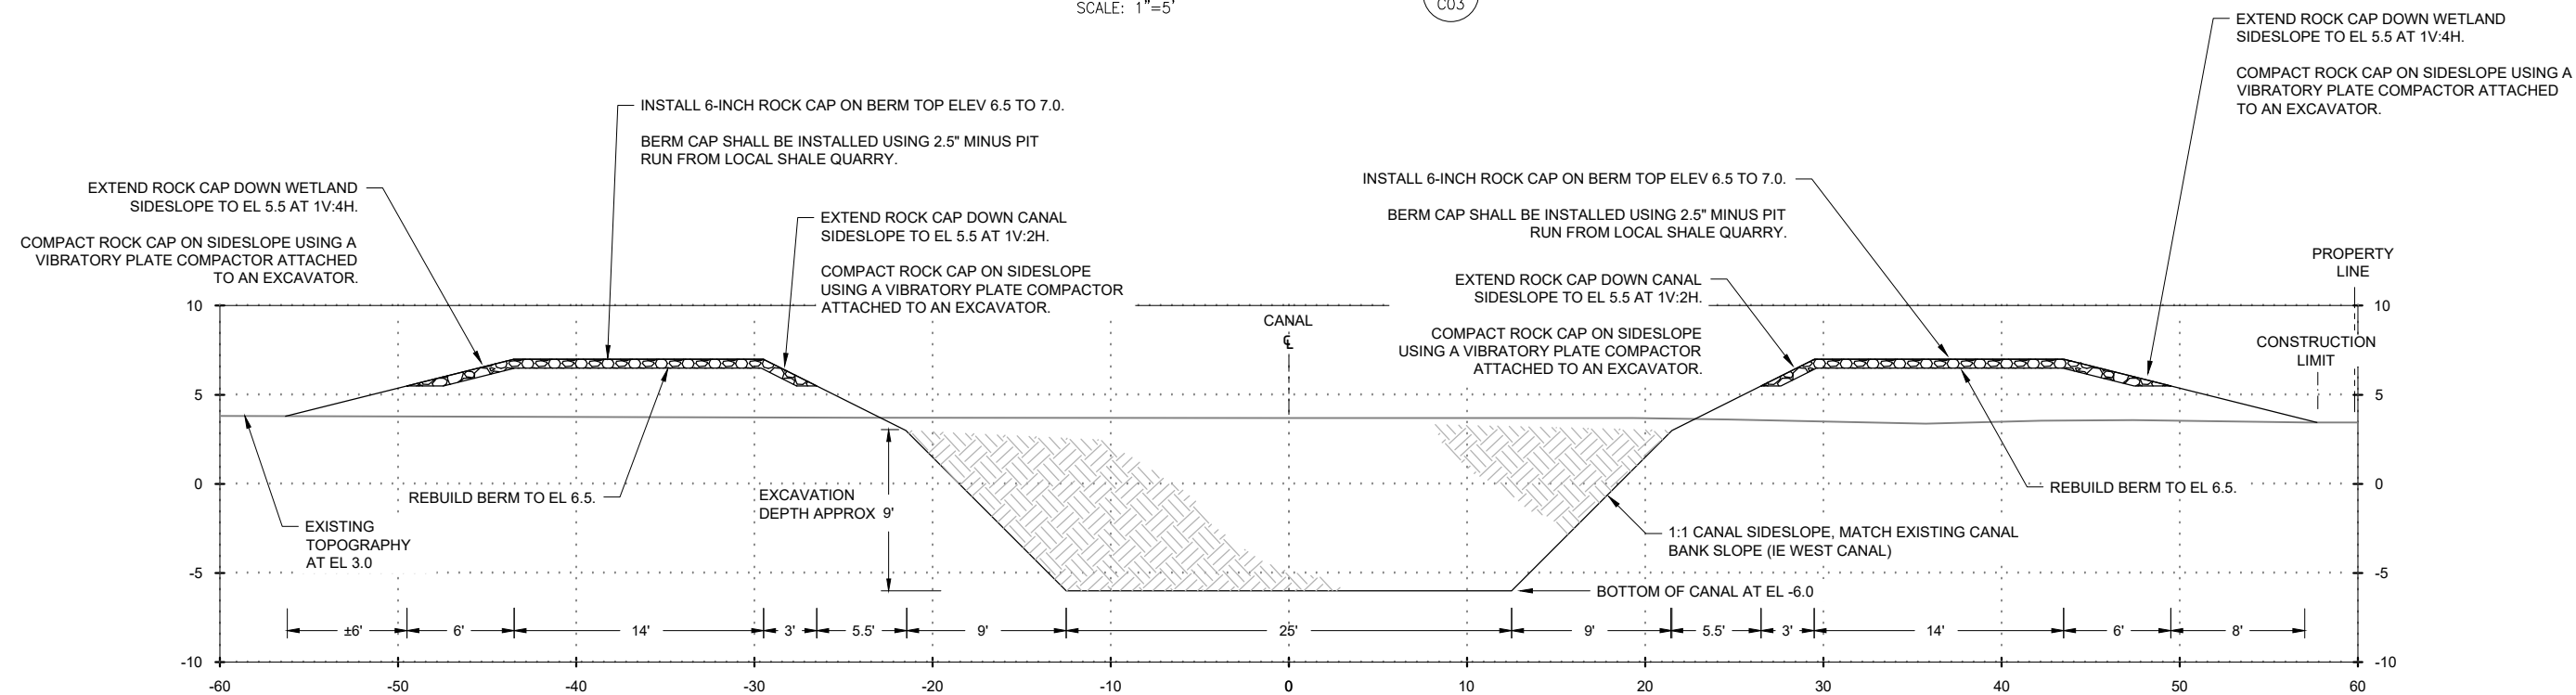

PROFILE
NEW N-S CANAL AND BERM 2A

HORZ 1"=5'; VERT 1"=5'


2
C03

FINAL DESIGN



LEGEND


DATE	DESCRIPTION	MARK
AUG 2015	DESIGNED	RYAN WESLEY
AUG 2015	DRAWN	WTF
AUG 2015	CHECKED	WTF
	APPROVED	

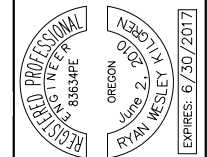

TETRA TECH, INC.
1020 SW Taylor Street
Suite 530
Portland, OR 97205
(P) 503-223-6388
(F) 503-228-8631





WINTER LAKE RESTORATION PROJECT
NEW NORTH-SOUTH CANAL
AND BERM 2A
COQUILLE, OREGON

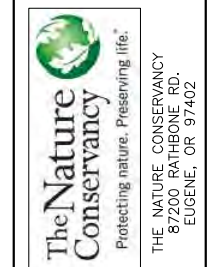

PROJECT NO.	32071
FILE NAME:	
DRAWING NO.	C17A
SHT NO	19 OF --

P:\Projects\32071 Winter Lake\CAD\SheetFiles\C18-C22.dwg 10/8/2015

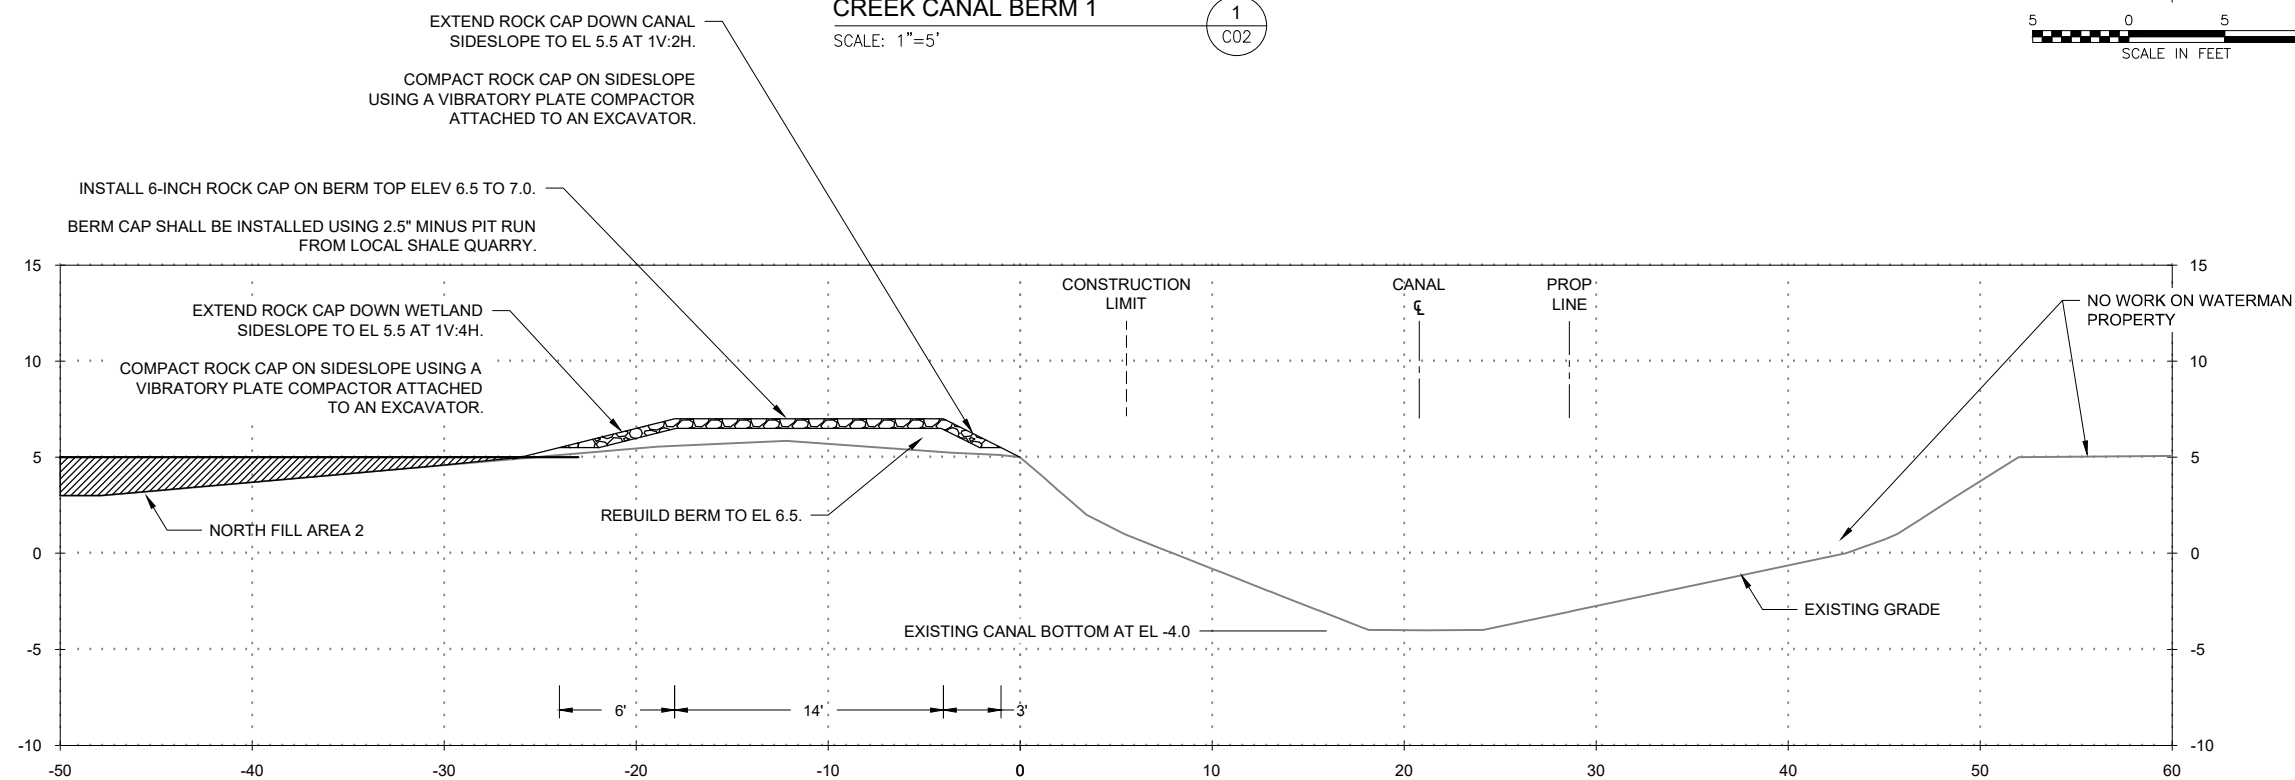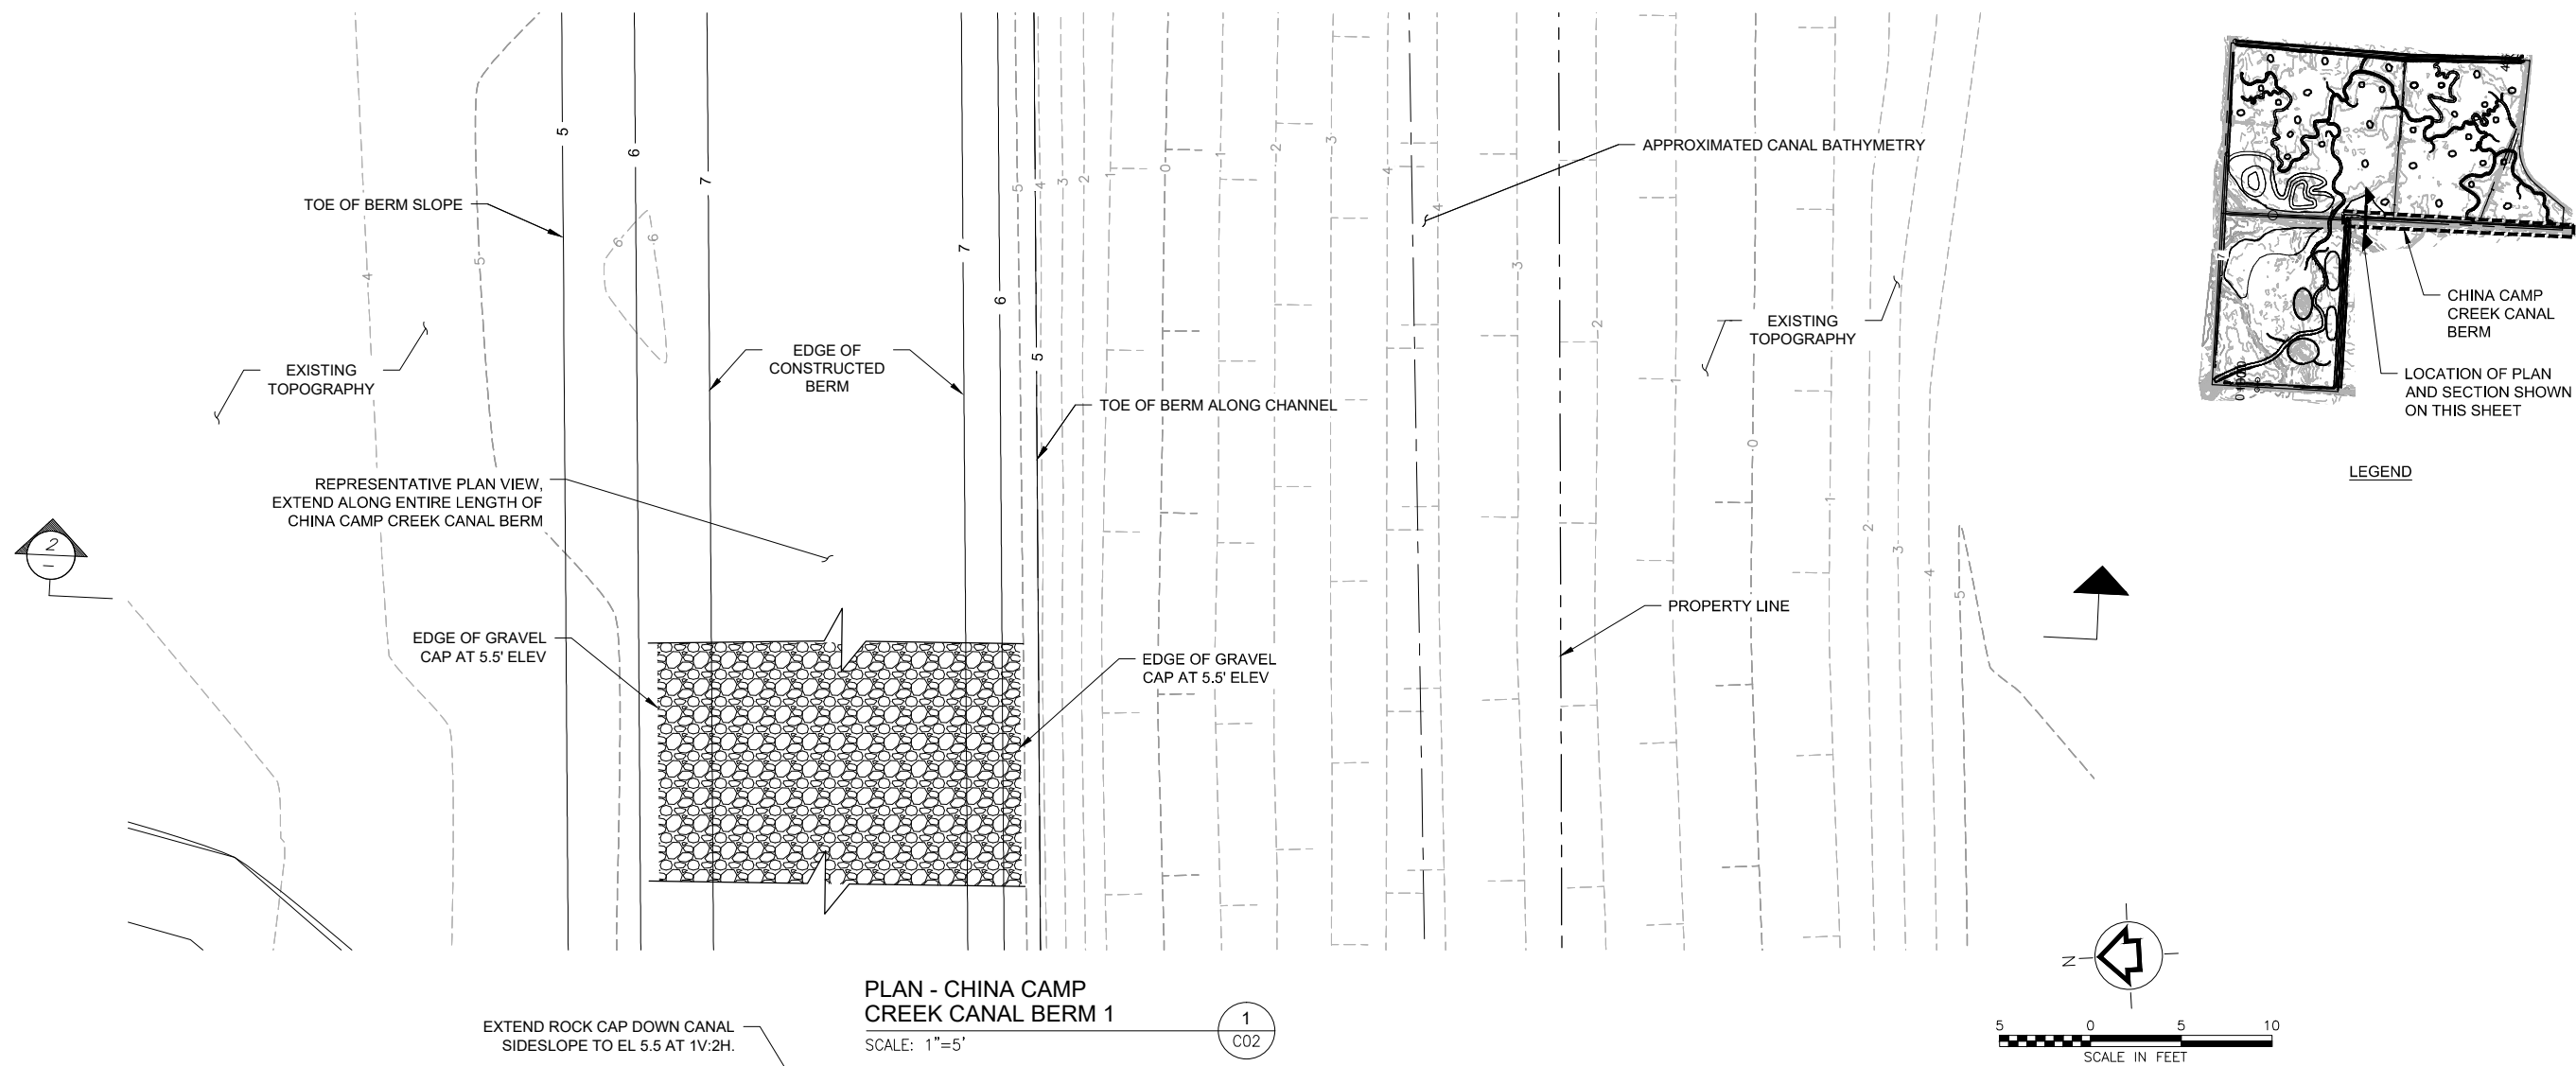

FINAL DESIGN

DATE	DESCRIPTION	MARK
AUG 2015	DESIGNED	RYAN WESLEY
AUG 2015	DRAWN	WTF
AUG 2015	CHECKED	WTF
	APPROVED	

REGISTERED PROFESSIONAL ENGINEER
OREGON
June 2, 2016
RYAN WESLEY
EXPIRES: 6/30/2017

TETRA TECH, INC.
1020 SW Taylor Street
Suite 530
Portland, OR 97205
(P) 503-223-5388
(F) 503-228-8631

WINTER LAKE RESTORATION PROJECT

CHINA CAMP CREEK
CANAL BERM 1

COQUILLE, OREGON


PROJECT NO.
32071

FILE NAME:


DRAWING NO.
C20

SHT
NO 22 OF --

The Nature Conservancy
Protecting nature. Preserving life.
THE NATURE CONSERVANCY
87200 RATHBONE RD.
EUGENE, OR 97402

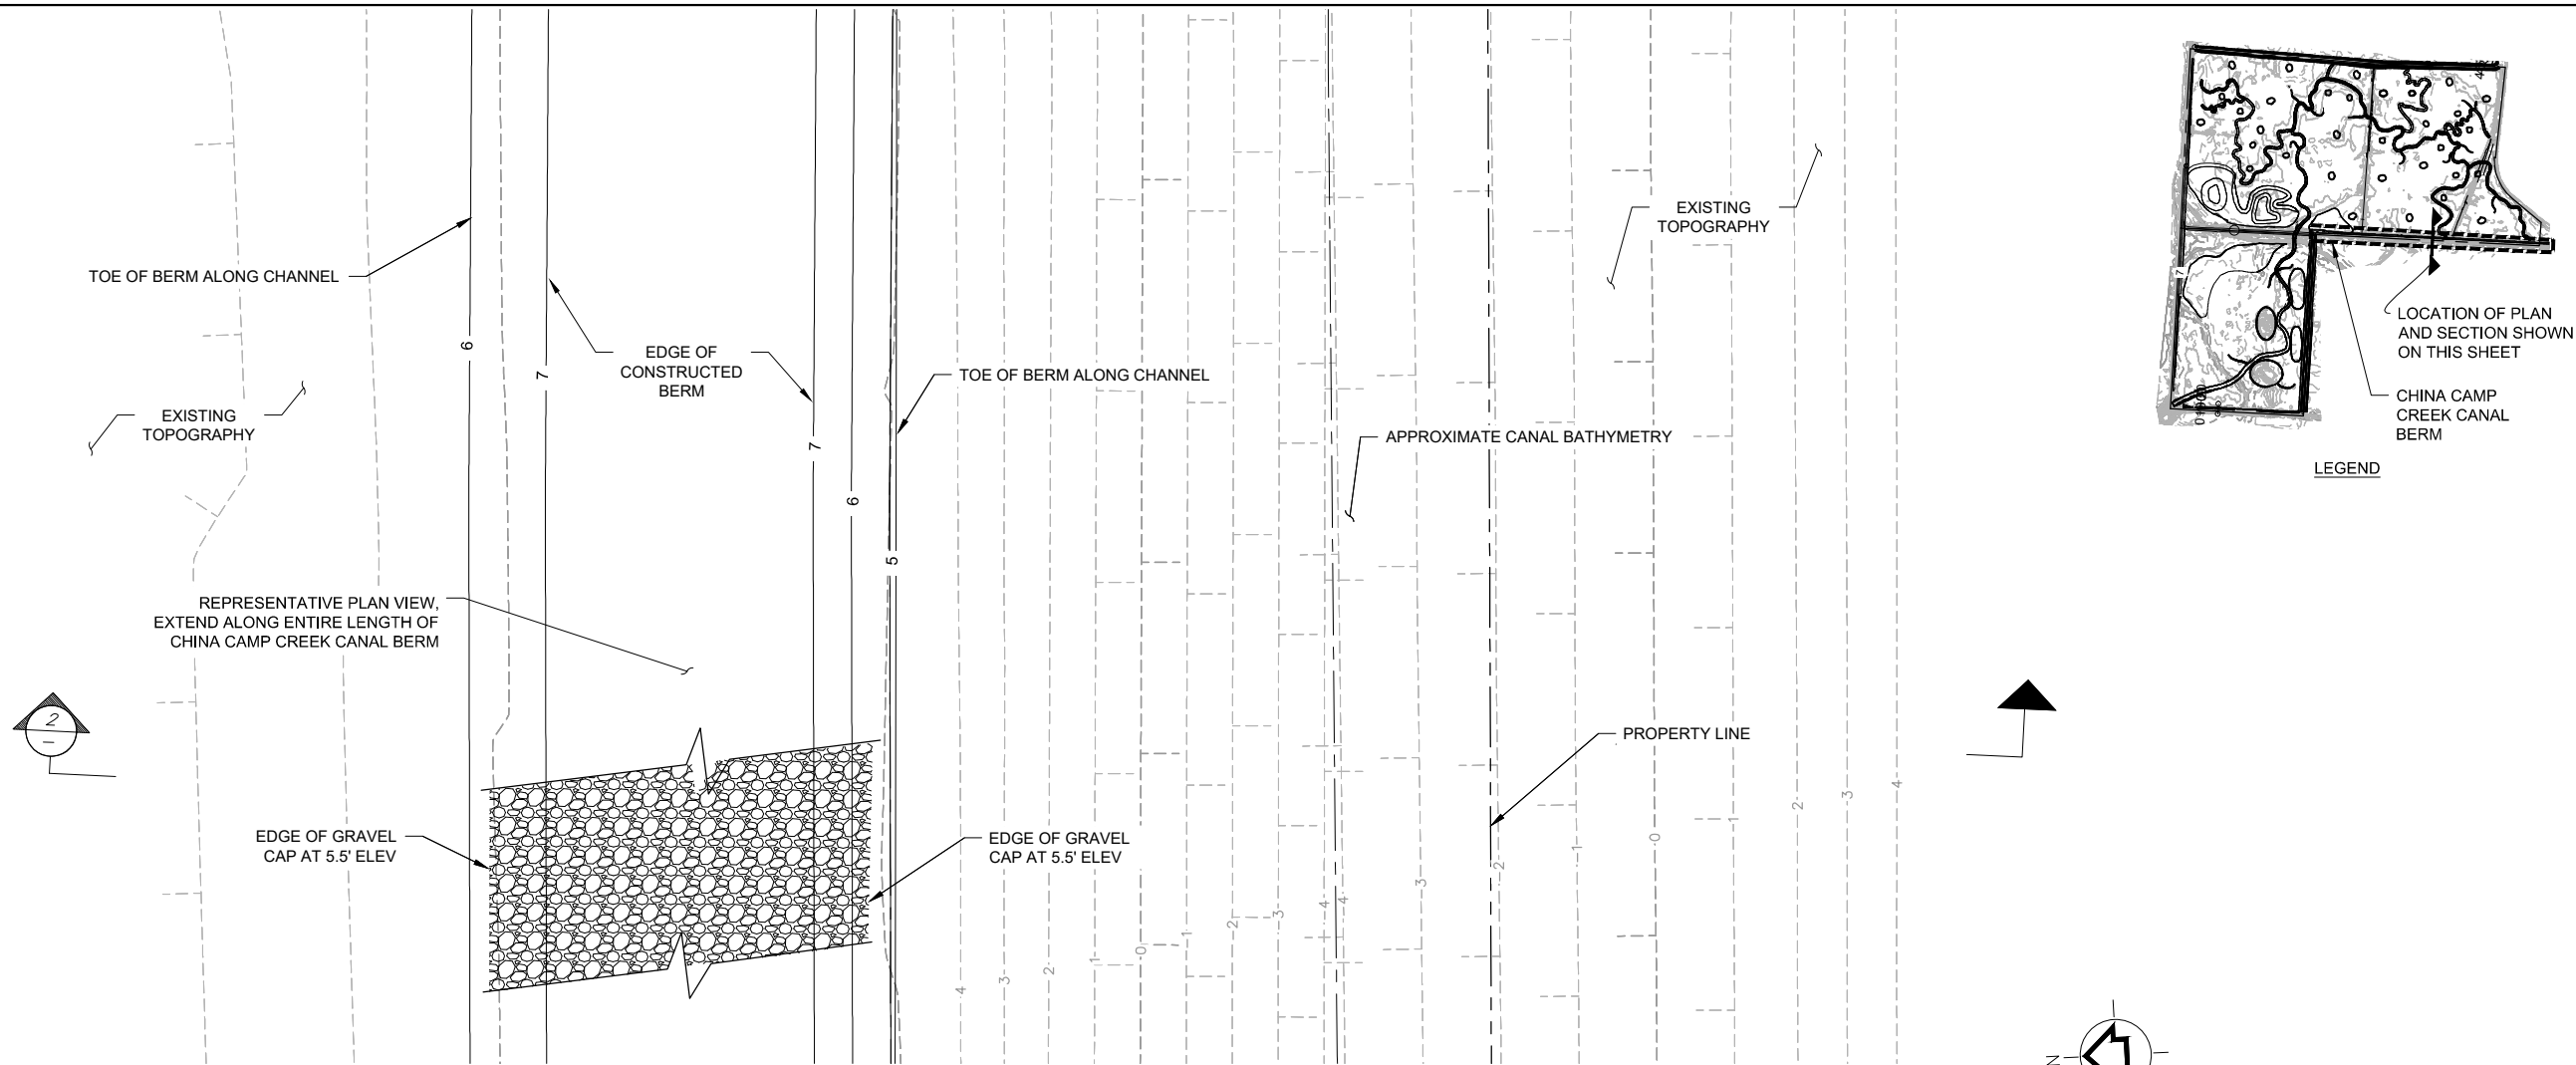

PLAN - CHINA CAMP
CREEK CANEL BERM 2
SCALE: 1"=5'

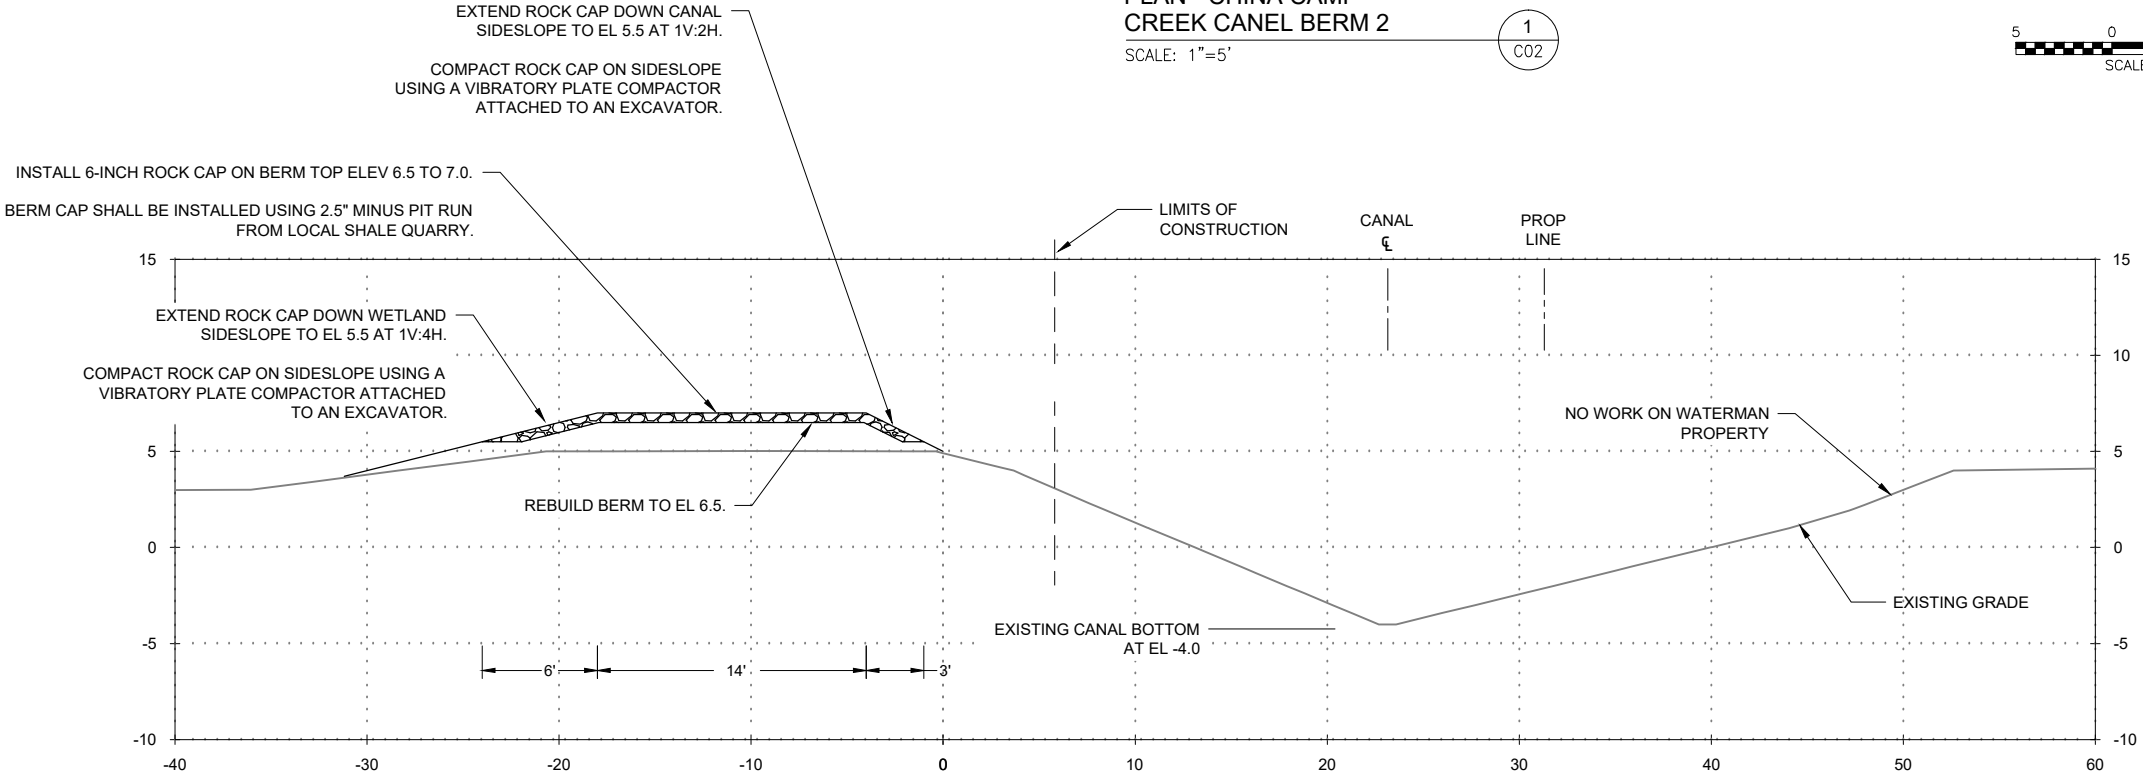

SECTION - CHINA CAMP
CREEK CANAL BERM 2
HORZ 1"=5'; VERT 1"=5'

FINAL DESIGN

RY/TB/MM	DESIGNED	MAR	DRAWN	WTF	CHECKED	APPROVED	MARK	DESCRIPTION	DATE
		AUG 2015		AUG 2015		AUG 2015			

REGISTERED PROFESSIONAL ENGINEER
OREGON
June 2, 2016
RYAN MESLEY
EXPIRES: 6/30/2017

TETRA TECH, INC.
1020 SW Taylor Street
Suite 530
Portland, OR 97205
(P) 503-223-6388
(F) 503-228-8631

Tt

WINTER LAKE RESTORATION PROJECT



CHINA CAMP CREEK
CANAL BERM 2

COQUILLE, OREGON

The Nature Conservancy
Protecting nature. Preserving life.
THE NATURE CONSERVANCY
87200 RATHBONE RD.
EUGENE, OR 97402

PROJECT NO.	32071
FILE NAME:	
DRAWING NO.	C21
SHT NO	23 OF --

P:\Projects\32071 Winter Lake\CAD\SheetFiles\C18-C22.dwg 10/8/2015

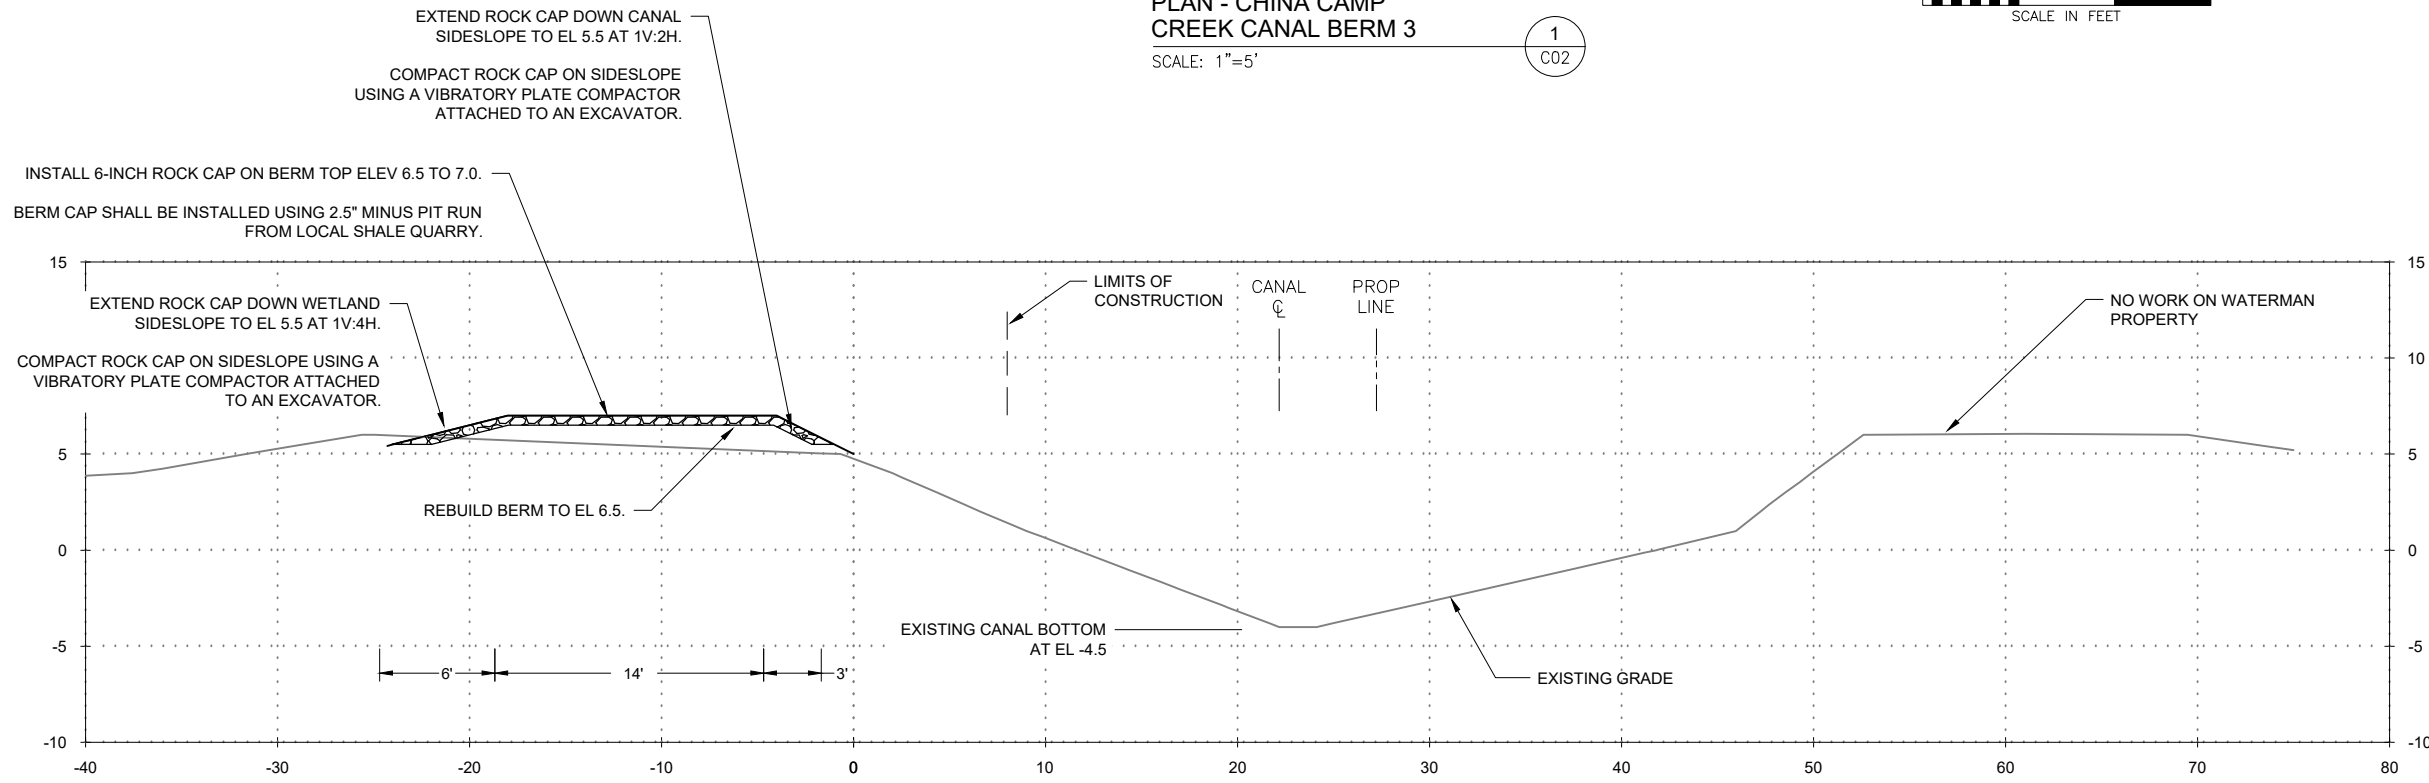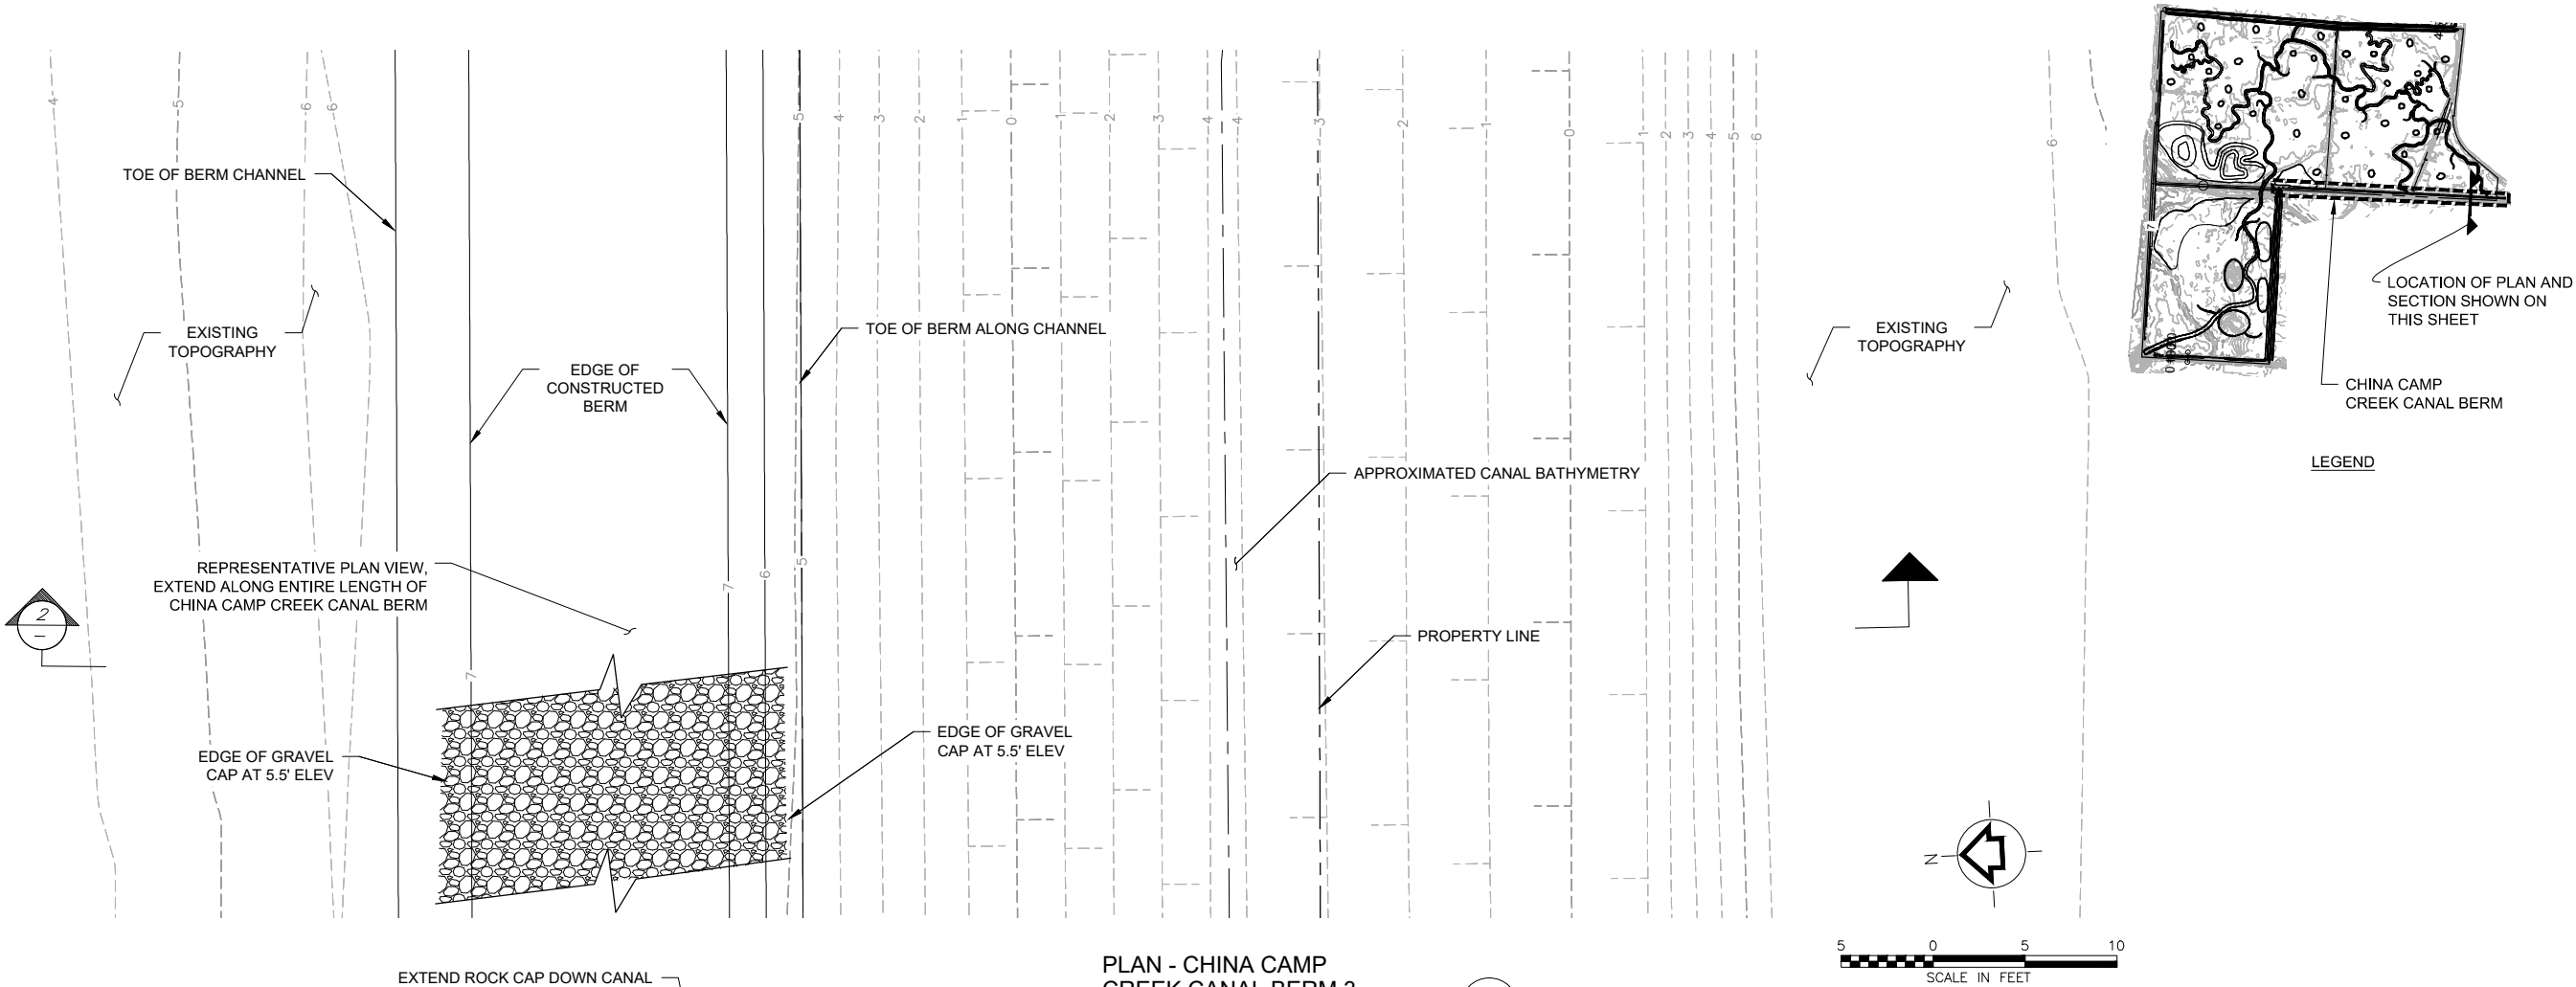

FINAL DESIGN

DESIGNED	AUG 2015	MARK	DESCRIPTION	DATE
DRAWN	AUG 2015	MARK	DESCRIPTION	DATE
CHECKED	AUG 2015	MARK	DESCRIPTION	DATE
APPROVED		MARK	DESCRIPTION	DATE

REGISTERED PROFESSIONAL ENGINEER
OREGON
JUNE 2, 2009
RYAN MESLEY
EXPIRES: 6/30/2017

TETRA TECH, INC.
1020 SW Taylor Street
Suite 530
Portland, OR 97205
(P) 503-223-5388
(F) 503-228-8631

WINTER LAKE RESTORATION PROJECT

CHINA CAMP CREEK
CANAL BERM 3

COQUILLE, OREGON

PROJECT NO.
32071



FILE NAME:

DRAWING NO.
C22

SHT
NO 24 OF --



THE NATURE CONSERVANCY
Protecting nature. Preserving life.
THE NATURE CONSERVANCY
87200 RATHBONE RD.
EUGENE, OR 97402

P:\Projects\32071 Winter Lake\CAD\SheetFiles\C23-C25 INTERIOR CANAL 1.dwg 10/6/2015

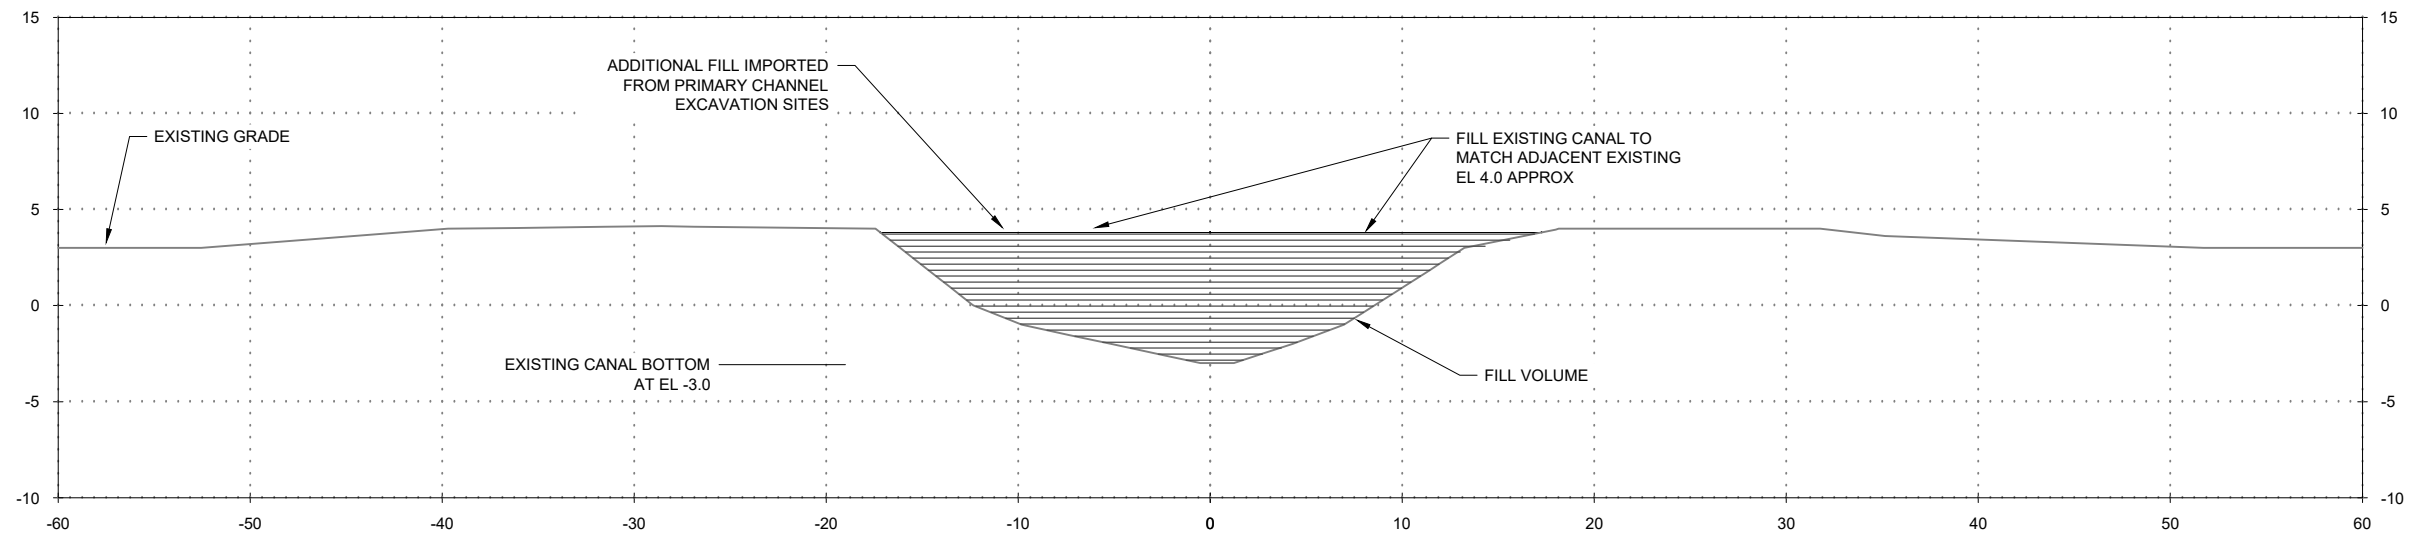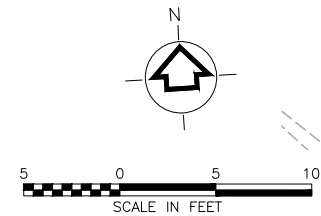


SECTION
INTERIOR CANAL FILL 1A
HORZ 1"=5'; VERT 1"=5'

2
C02

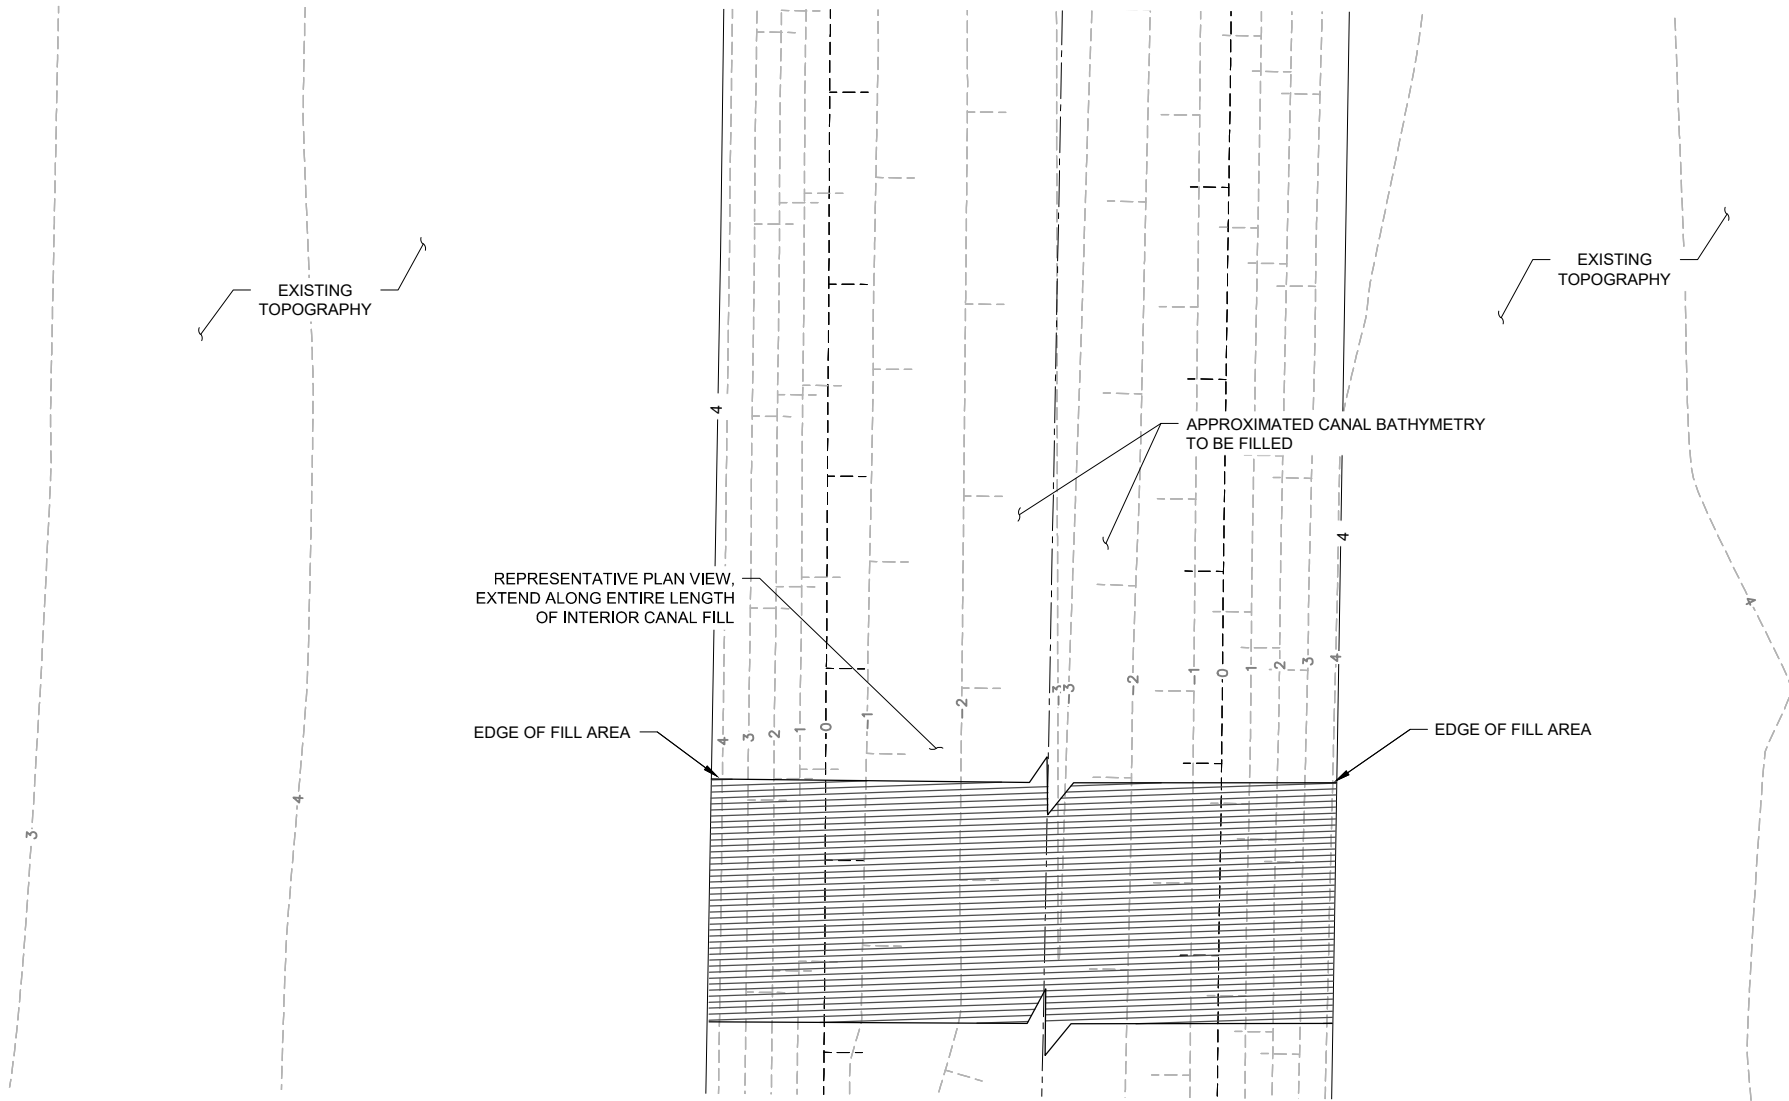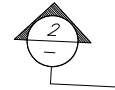


PLAN
INTERIOR CANAL FILL 1A
SCALE: 1"=5'

1
C02

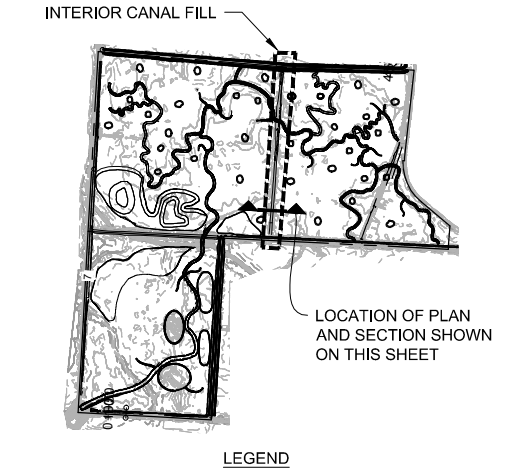

LEGEND

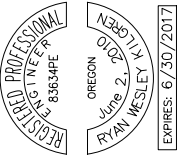

TETRA TECH, INC.
1020 SW Taylor Street
Suite 530
Portland, OR 97205
(P) 503-223-5388
(F) 503-228-8631



WINTER LAKE RESTORATION PROJECT

INTERIOR CANAL
FILL 1A
COQUILLE, OREGON



PROJECT NO.
32071

FILE NAME:



DRAWING NO.
C23

SHT
NO 25 OF --

FINAL DESIGN

DATE	DESCRIPTION	MARK
AUG 2015	DESIGNED	RY/TB/MM
AUG 2015	DRAWN	MAR
AUG 2015	CHECKED	WTF
	APPROVED	

P:\Projects\32071 Winter Lake\CAD\SheetFiles\C23-C25 INTERIOR CANAL 1.dwg 10/6/2015

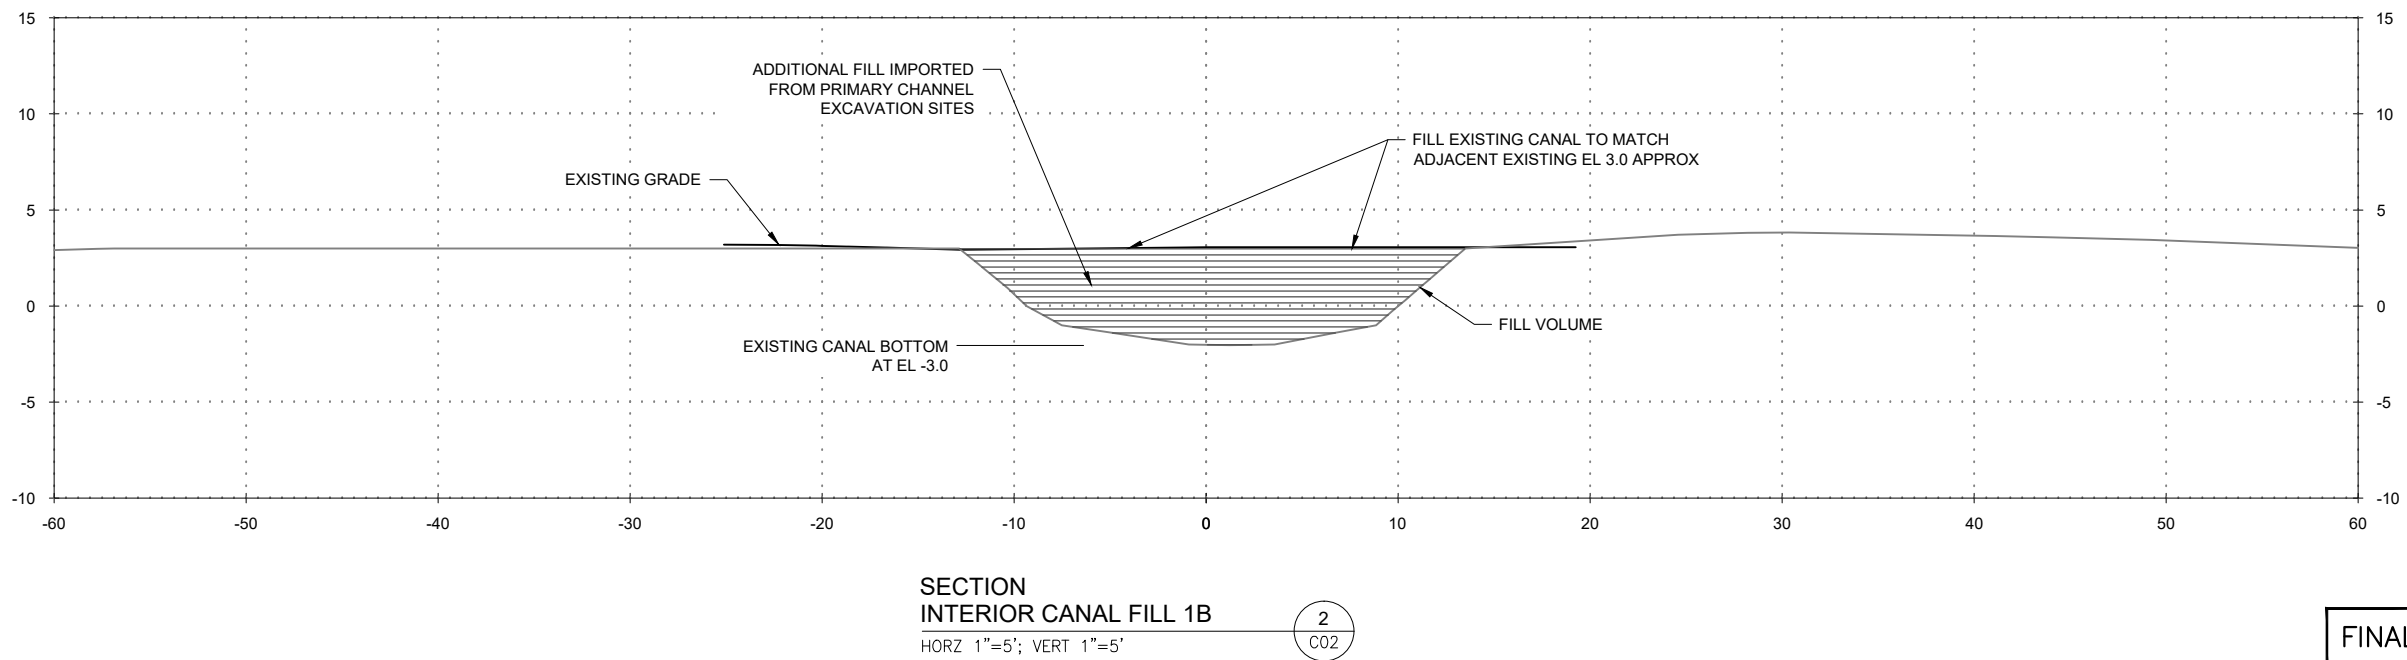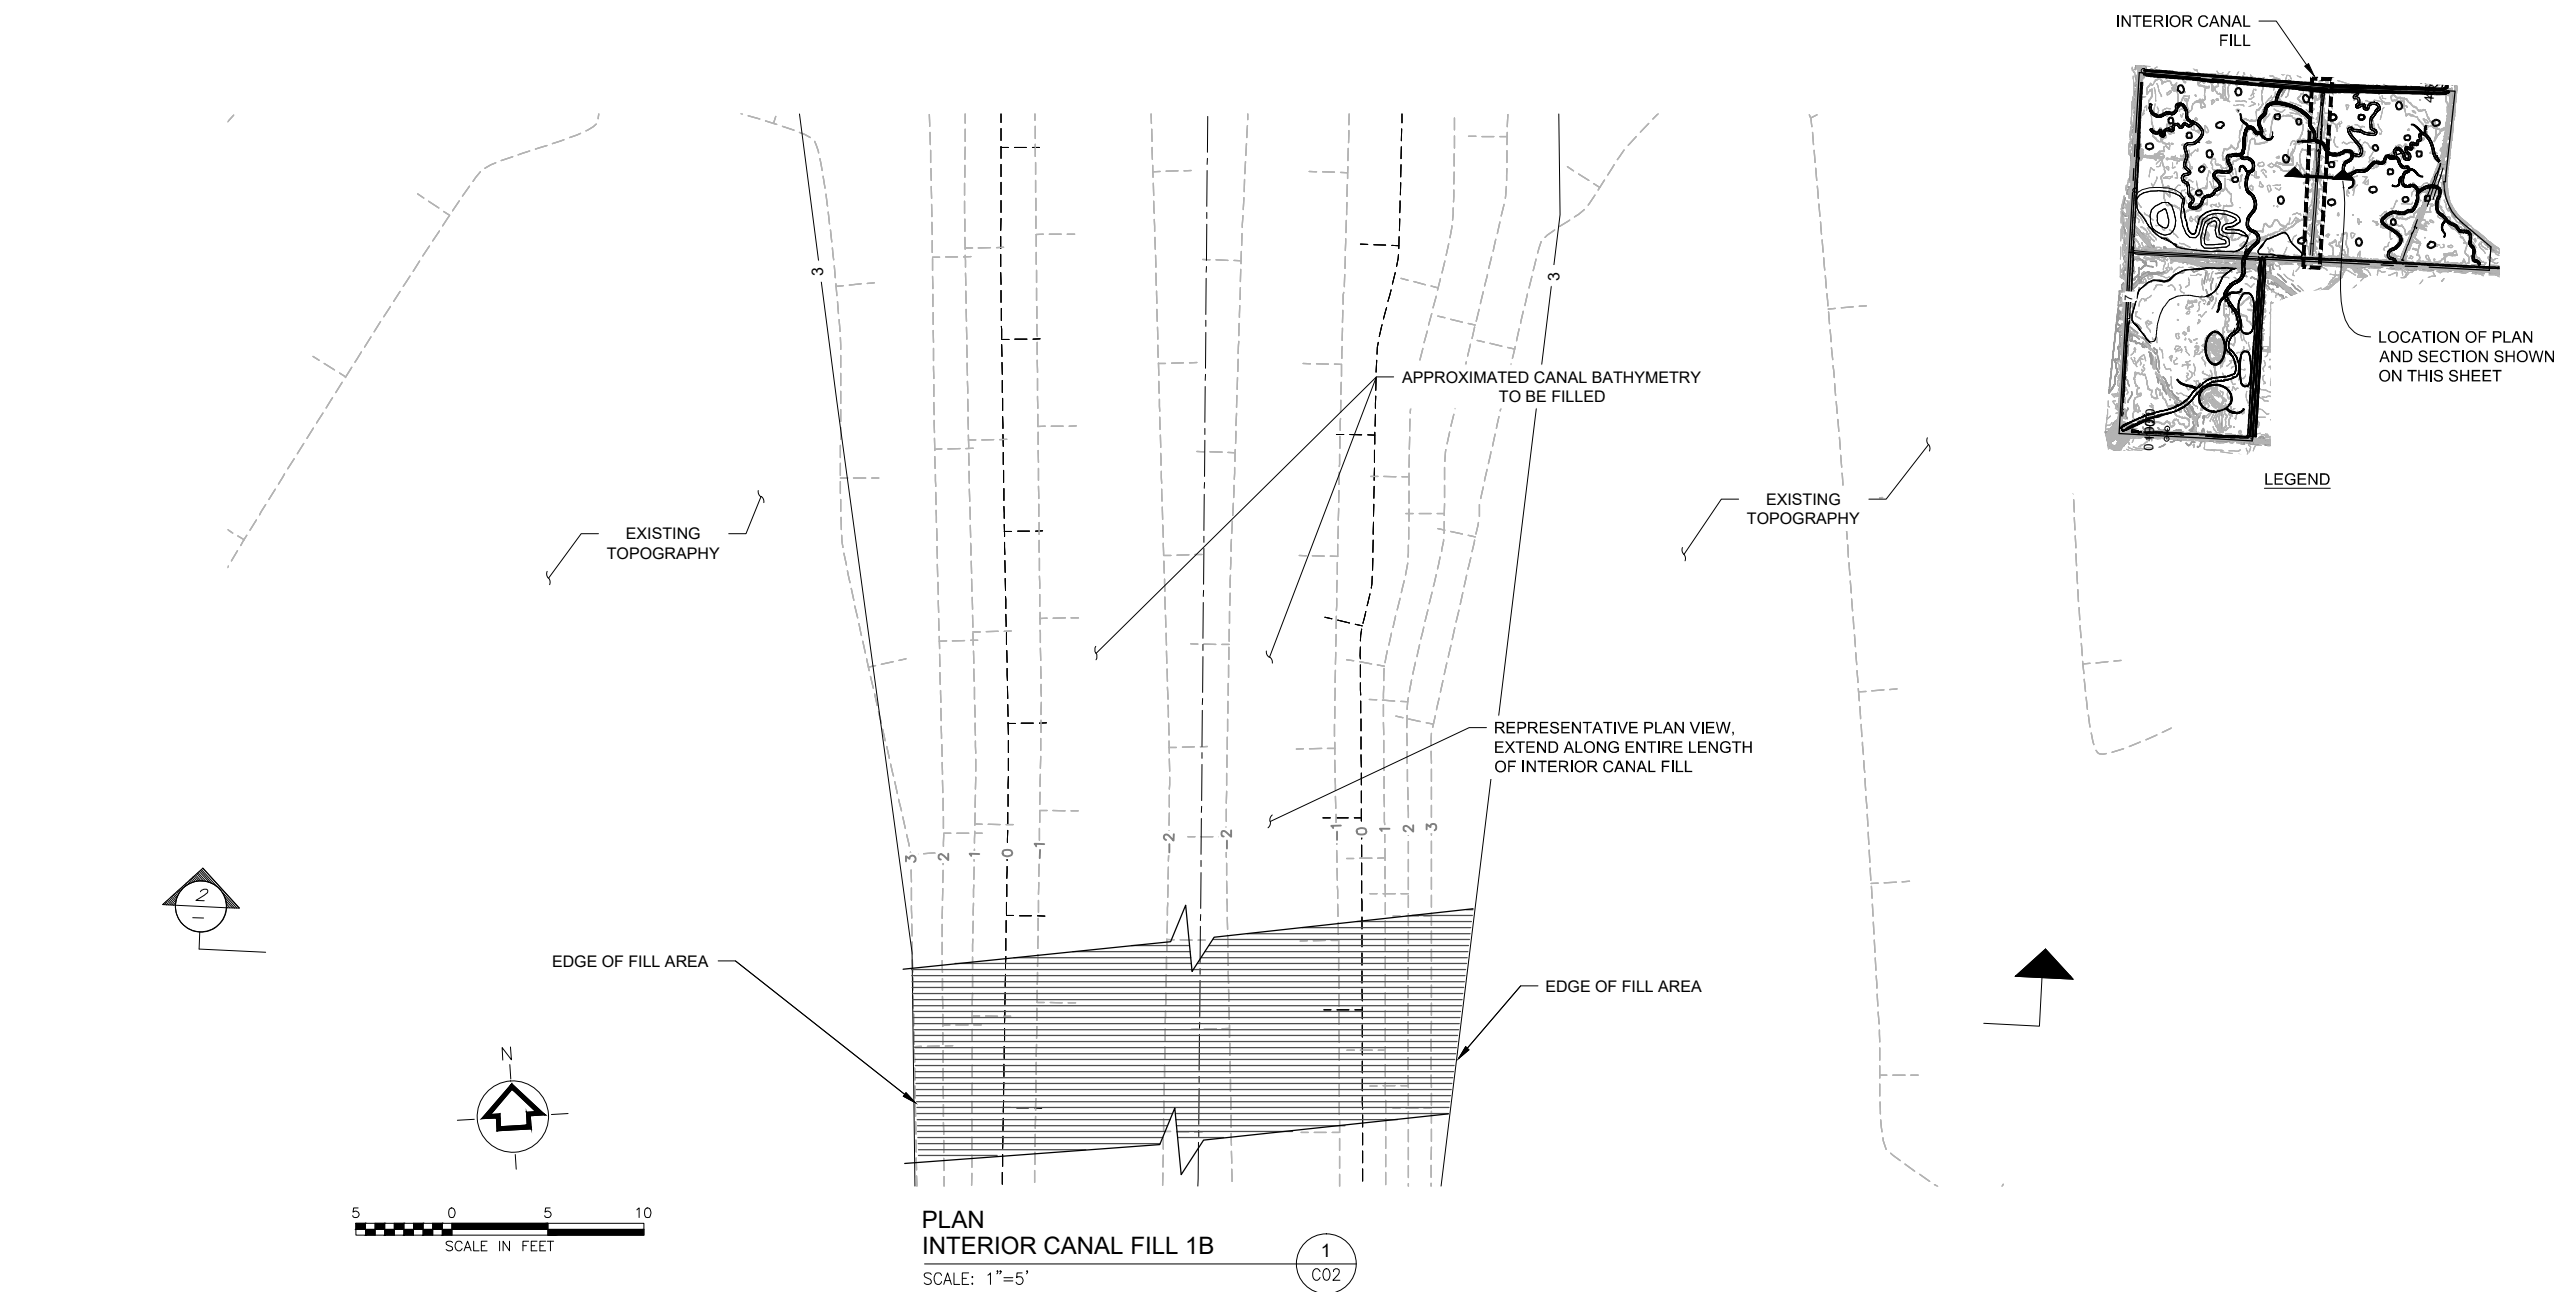

FINAL DESIGN

DATE	DESCRIPTION	MARK
AUG 2015	DESIGNED	RYAN WESLEY
AUG 2015	DRAWN	WTF
AUG 2015	CHECKED	WTF
	APPROVED	

REGISTERED PROFESSIONAL ENGINEER
OREGON
June 2, 2016
RYAN WESLEY
EXPIRES: 6/30/2017

TETRA TECH, INC.
1020 SW Taylor Street
Suite 530
Portland, OR 97205
(P) 503-223-5388
(F) 503-228-8631

WINTER LAKE RESTORATION PROJECT

INTERIOR CANAL
FILL 1B
COQUILLE, OREGON

The Nature Conservancy
Protecting nature. Preserving life.
THE NATURE CONSERVANCY
87200 RATHBONE RD.
EUGENE, OR 97402


PROJECT NO.
32071

FILE NAME:


DRAWING NO.
C24

SHT
NO 26 OF --


P:\Projects\32071 Winter Lake\CAD\SheetFiles\C26-C27 INTERIOR CANAL 2.dwg 10/6/2015

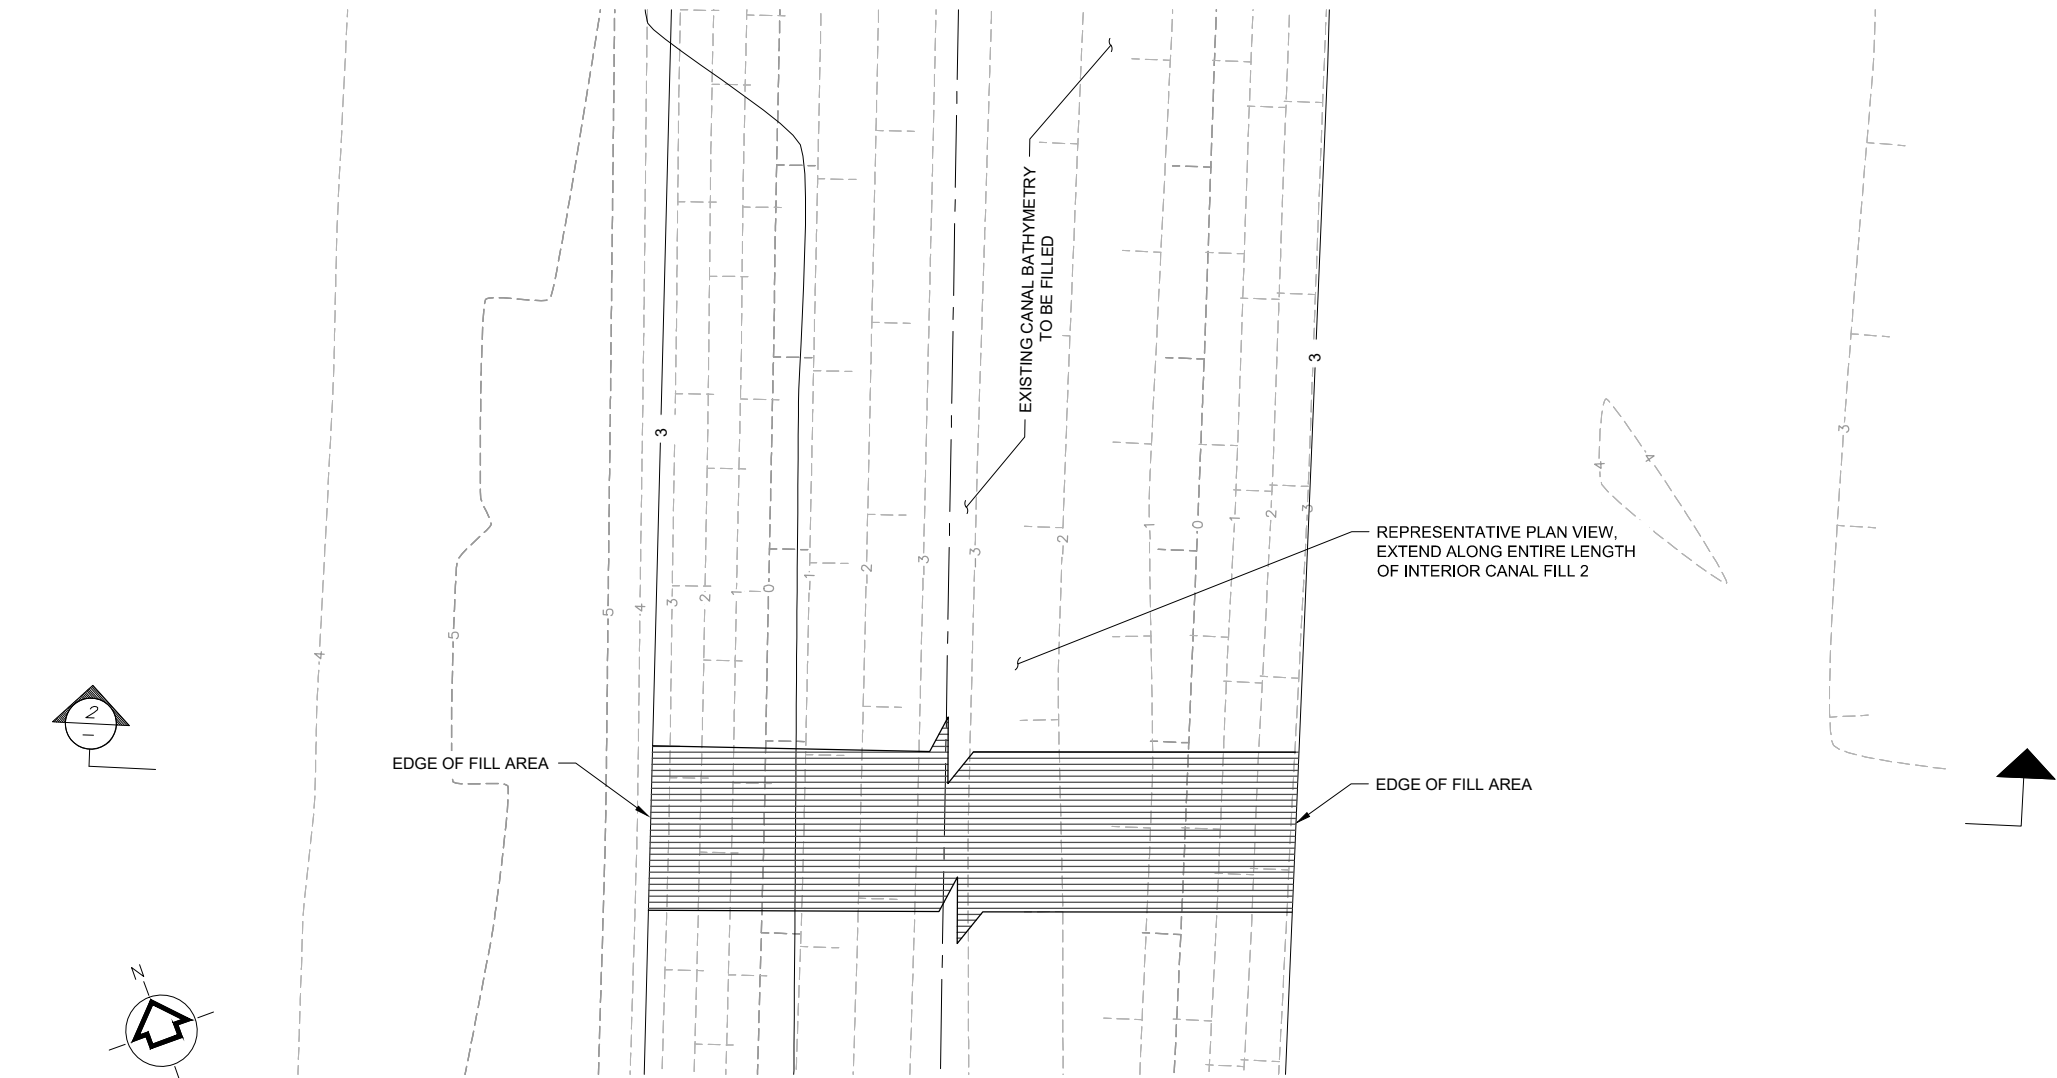

PLAN
INTERIOR CANAL FILL 2A
SCALE: 1"=5'

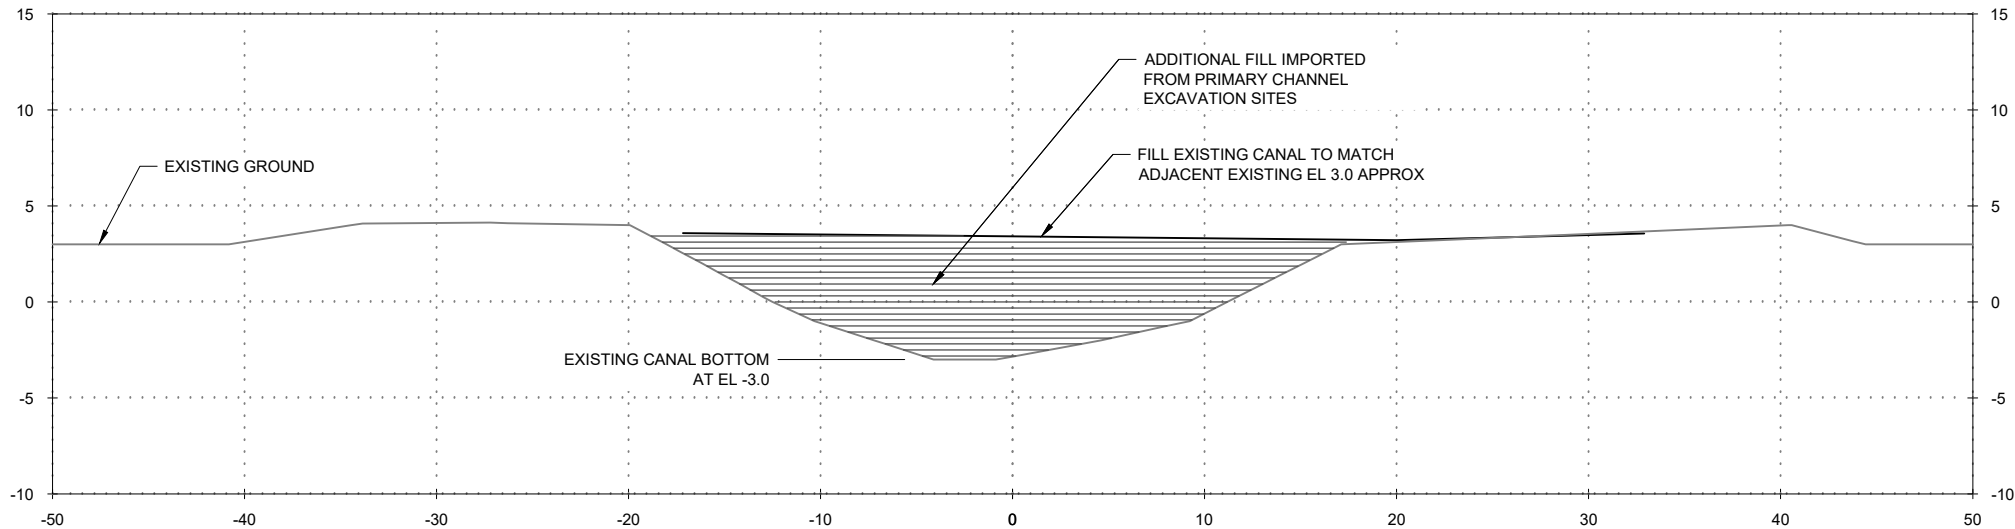

SECTION
INTERIOR CANAL FILL 2A
HORZ 1"=5'; VERT 1"=5'

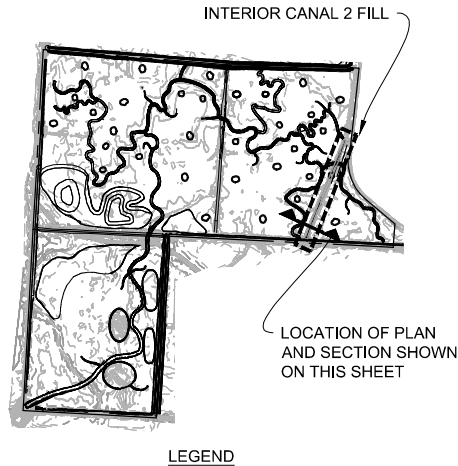

PROJECT NO.	32071
FILE NAME:	
DRAWING NO.	C26
SHT NO	28 OF --
DATE	
MARK	DESCRIPTION
AUG 2015	
AUG 2015	
AUG 2015	
DESIGNED	CHK'D
DRAWN	CHK'D
WTF	CHK'D
APPROVED	

REGISTERED PROFESSIONAL ENGINEER
OREGON
June 2, 2017
PYAM WESLEY
EXPIRES: 6/30/2017

TETRA TECH, INC.
1020 SW Taylor Street
Suite 530
Portland, OR 97205
(P) 503-223-5388
(F) 503-228-8631

Tt

WINTER LAKE RESTORATION PROJECT

INTERIOR CANAL
FILL 2A
COQUILLE, OREGON

Protecting nature. Preserving life.
THE NATURE CONSERVANCY
87200 RATHBONE RD.
EUGENE, OR 97402

FINAL DESIGN